PERMIT




proposed north west elevation




proposed south west elevation

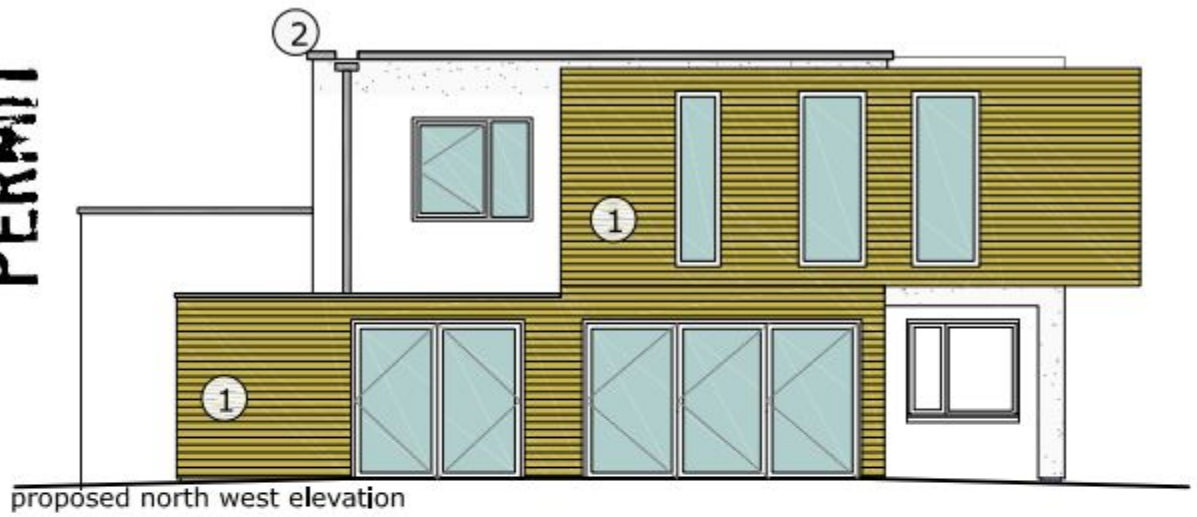


proposed north east elevation




proposed south east elevation

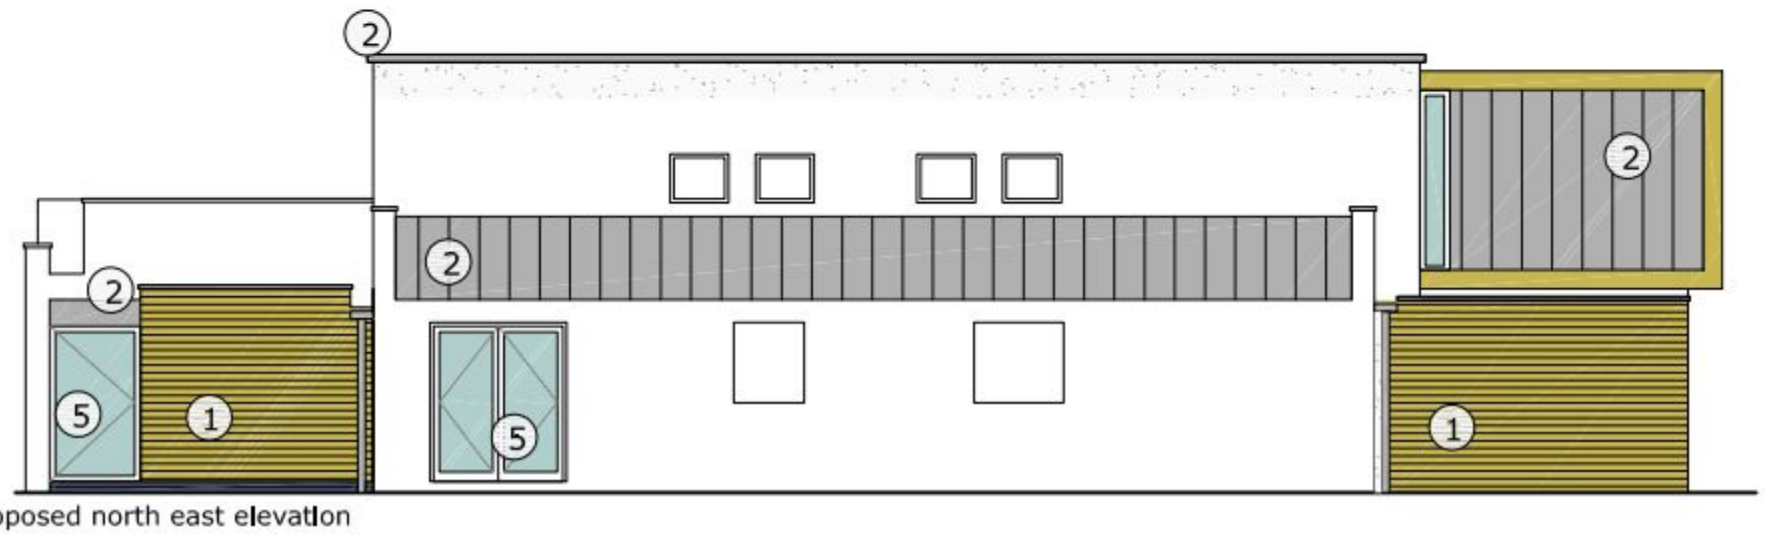


proposed elevation of south east boundary wall

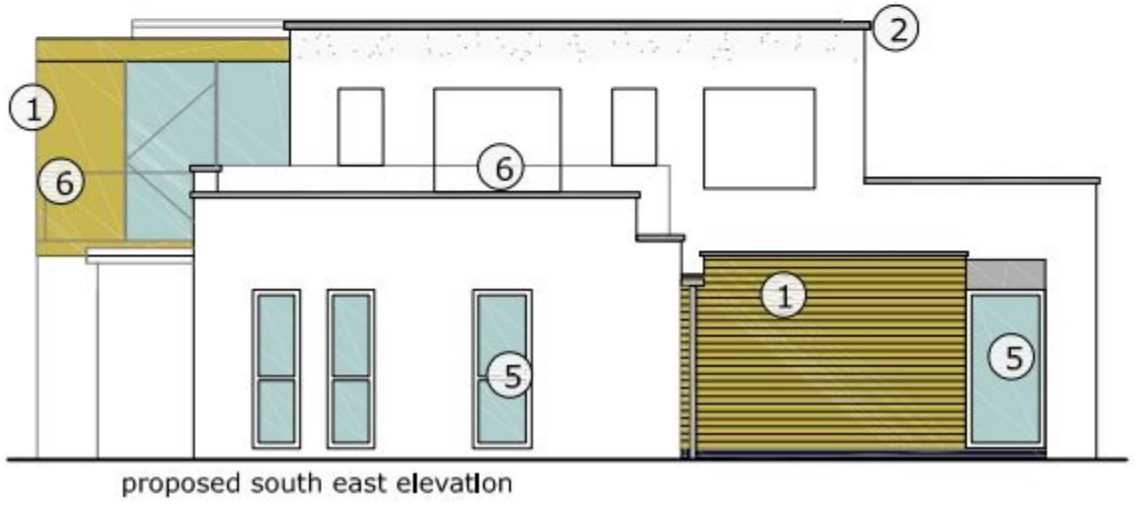

1 timber weatherboarding



4 white render



2 zinc finish



5 metal framed windows



3 frameless double glazing

6 glazed balustrading

this drawing is not for construction
this drawing is the property of:
dwell design
28 beaconsfield avenue
cosham
portsmouth
po6 2pt

revisions
a/04.07.11/updated following HBC queries
b/05.09.11/shadow hatch lightened to show details
c/19.09.11/shadow hatch removed to make detail clear; gate locations updated to reflect plan

scale bars
1:100
0 1 2 5

scale
1:100 @ A3

job name
Ivory house

dwell design ltd

date
april 2011

job number
11015

drawing number
(pl)10

drawing name
proposed elevations

status
planning

revision
c