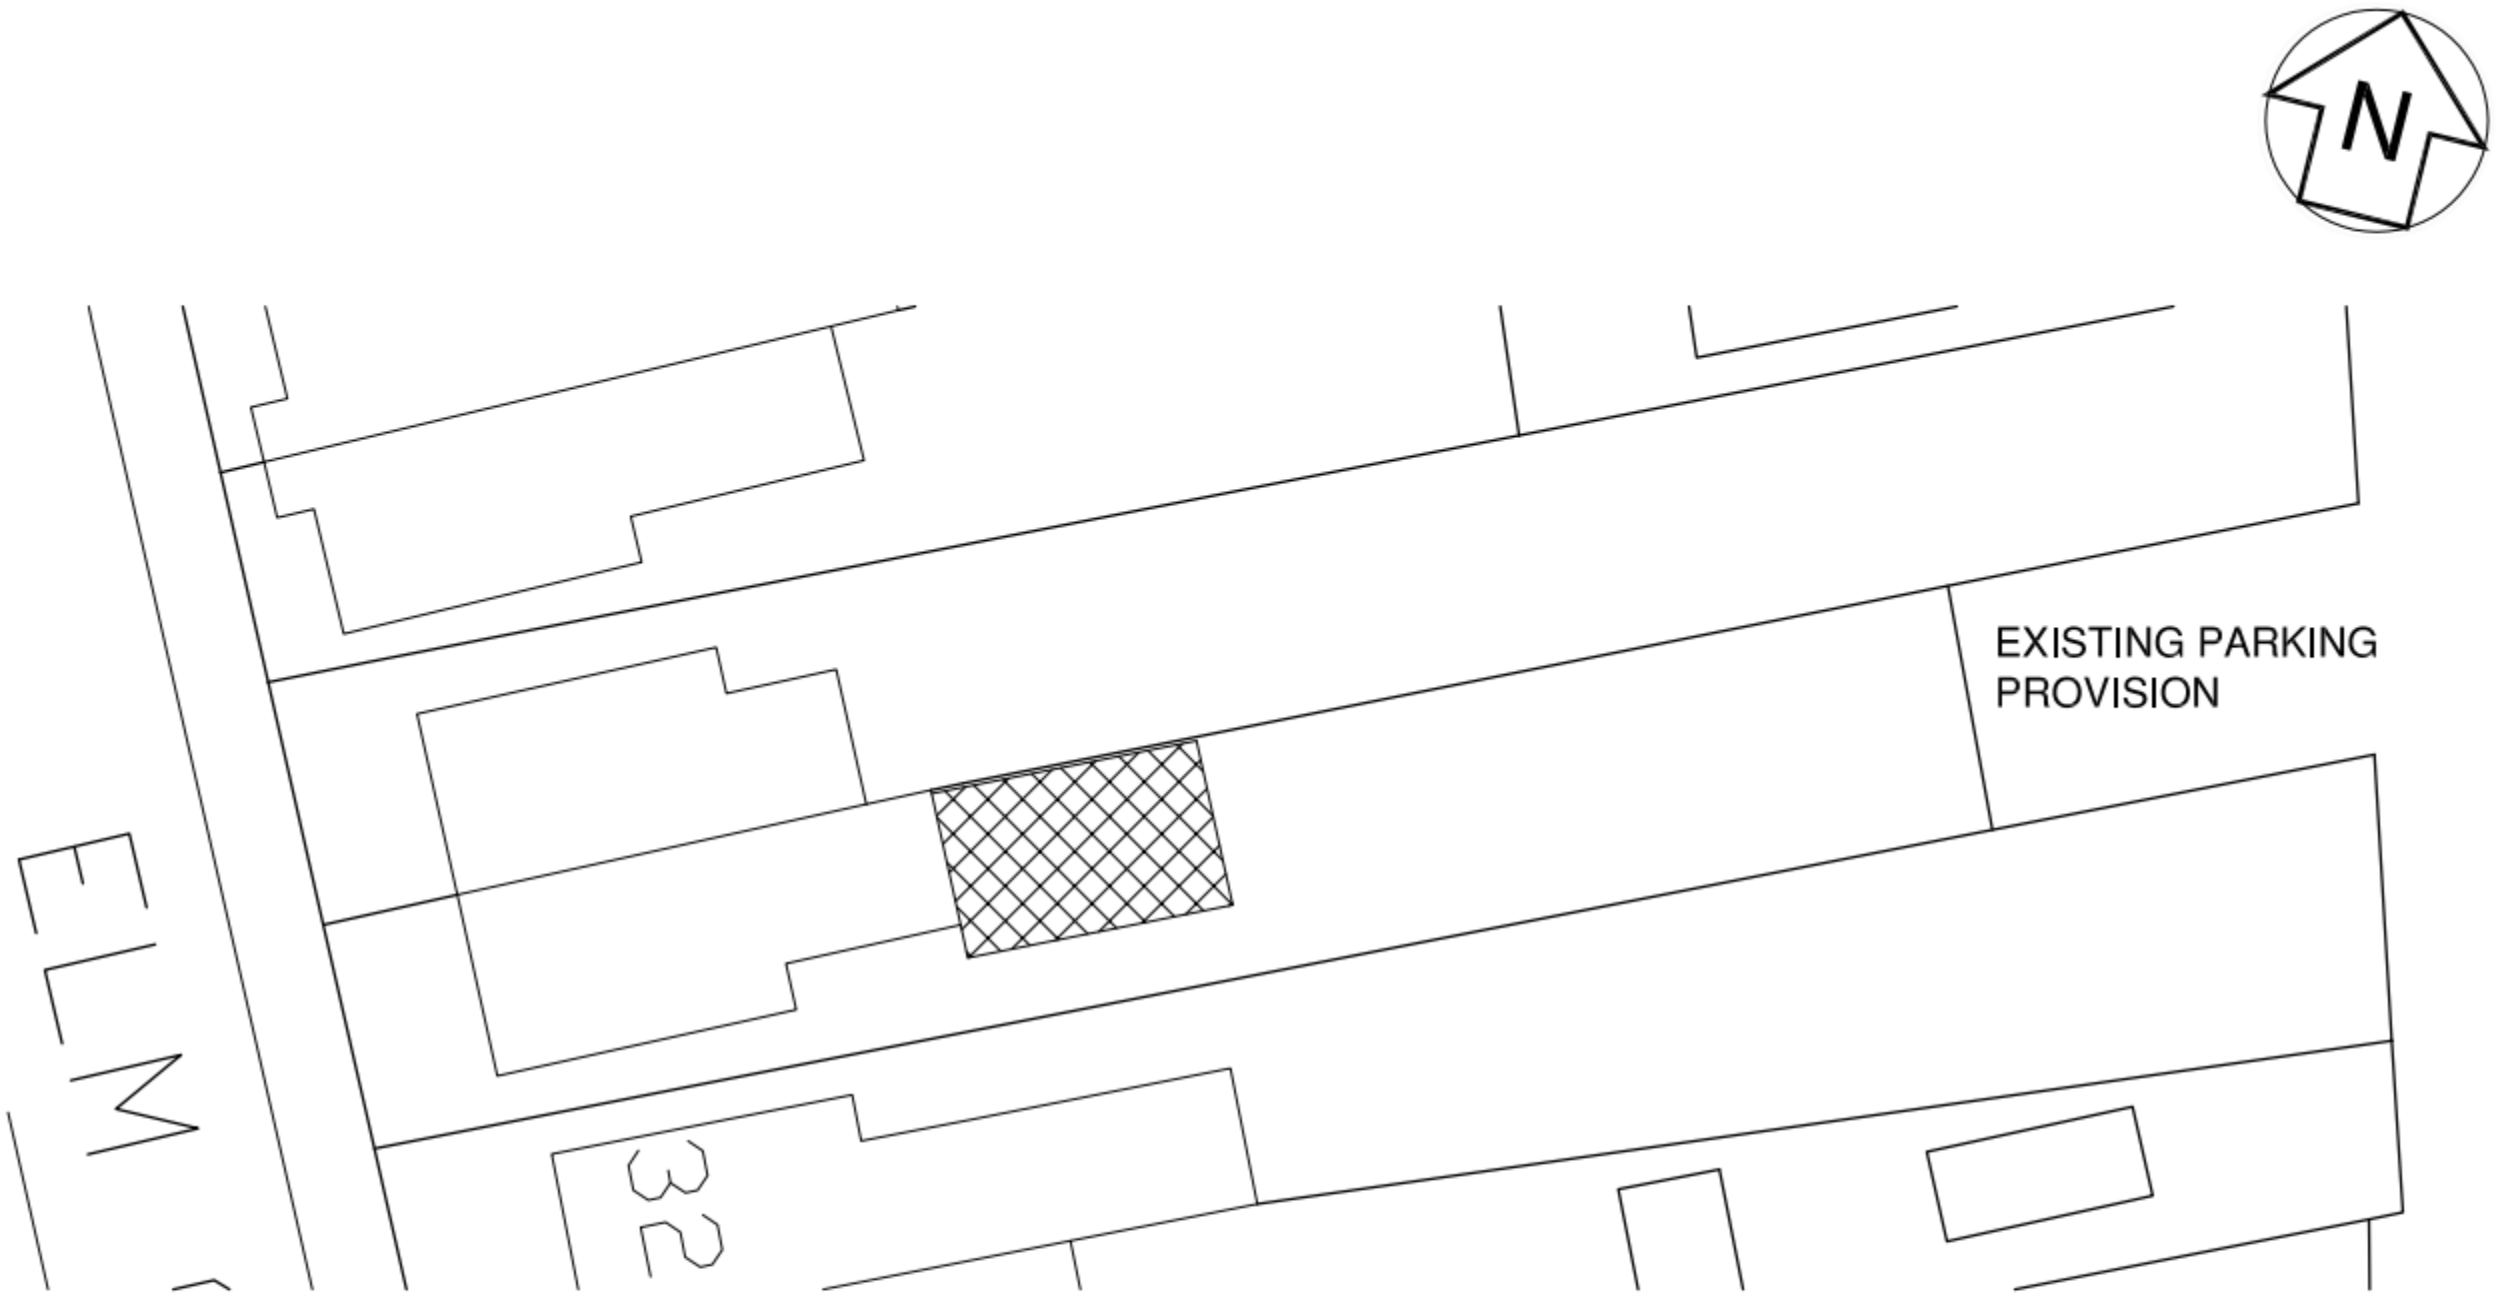

CAR PARKING PROVISION scale @ 1_200

There is to be no alteration to the current car parking arrangements. At present there is a tarmaced area to the rear of the site for the parking of 4no. vehicles. There is also ample car parking provided by thr public car park adjacent to the site.

PERMIT

NOTE:
All details are indicative only. All dimensions are to be checked on site by contractors prior to commencement of works. Any discrepancies in drawings to be reported to Focus Consulting.

focus. CONSULTING
RICS
Focus Consulting
51 Old Steyne
Brighton
BN1 1HU
TEL
01273 72 33 44
FAX
01273 721350
E-MAIL
brighton@focuscs.co.uk

client
British Red Cross Centre,
34 Elm Grove,
Hayling Island
PO11 9EF

project
34 Elm Grove, Hayling Island

title
Parking Provision

date	scale	drawn	checked	paper
23/08/11	1_200			A3
job ref.	drawing no.		rev.	
B2407/11	B2407-11-04			