PERMIT

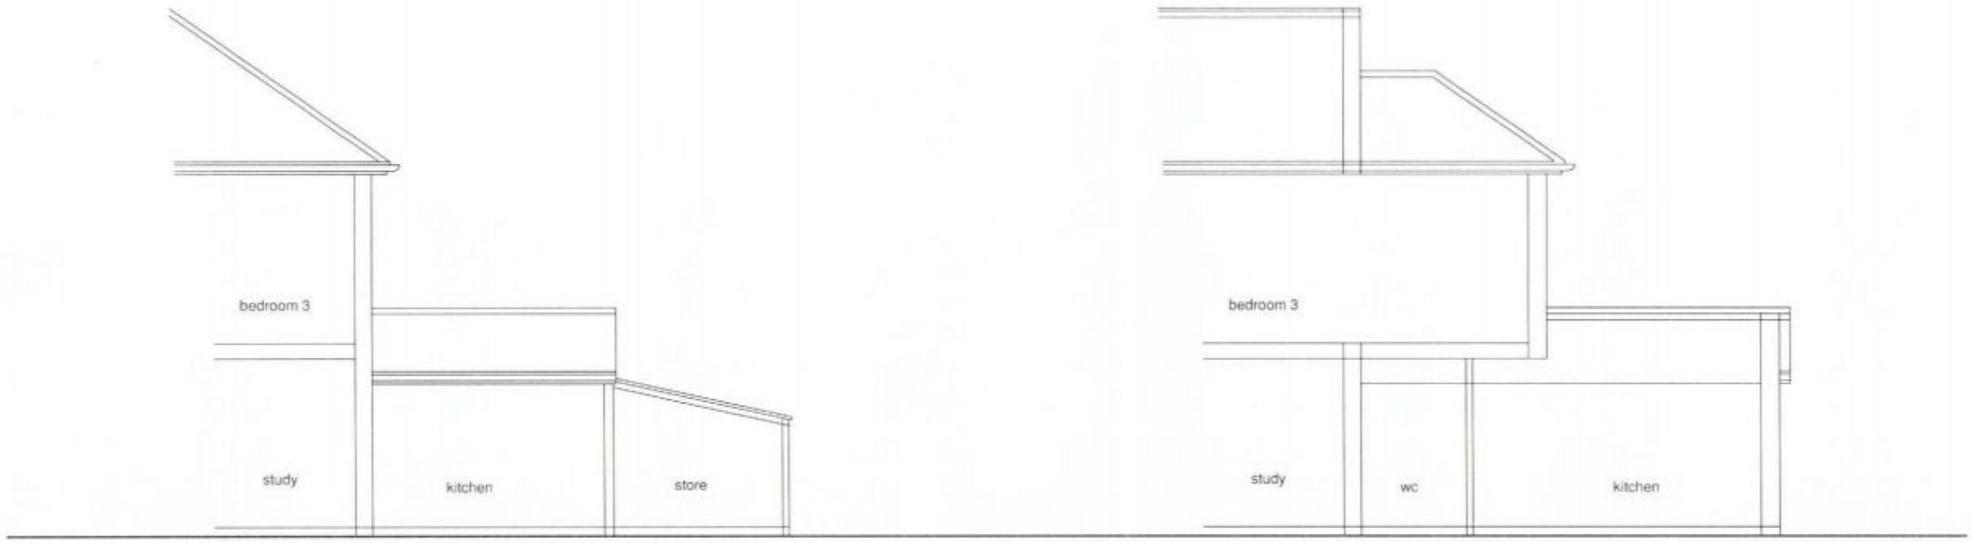

Existing Section

Proposed Section

PLANNING
RECEIVED

PROJECT
Proposed Alterations to
11 Beechworth Road, Havant

CLIENT
Mr & Mrs Davies

DRG TITLE
Sections

PROJECT NO. 10032 DRAWING NO. 104 SCALE 1:100 REV -

	ORIGINAL ISSUE	-	-
Rev	DESCRIPTION	Dwn / Date	Chk / Date

This drawing is copyright and must not be disclosed to third parties without permission
Scaled dimensions are not to be used for construction

4 Queensgate
Queens Road
Fareham
Hampshire
PO16 0NW

Tel: 01329 288911
Fax: 01329 221913
E-mail: admin@m2architecture.com

m2 architecture
architectural technologist