

REV:	DATE:	AMENDMENTS:	DRAWN:	CHECKED:
#	AUG 12		RD	JH
A	20.09.12	Indicative notation added	RD	JHCF

PART 1


PART 2




EXISTING SECTION A-A
1:500



EXISTING SECTION A-A (PART 1)
1:250

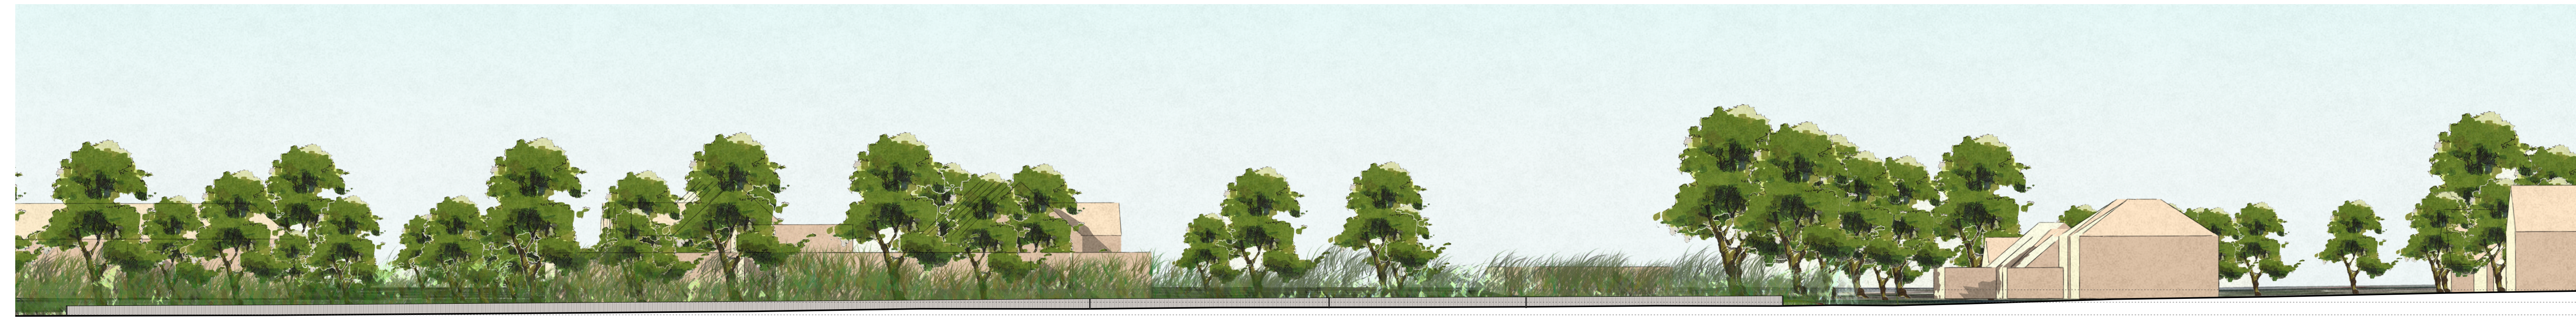

EXISTING SECTION A-A (PART 2)
1:250

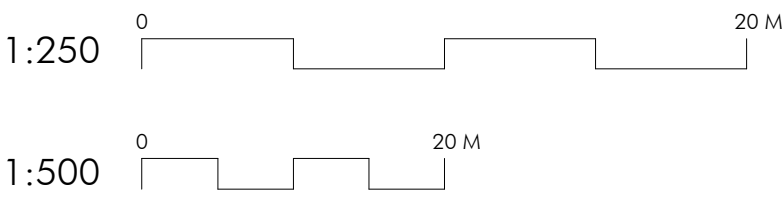

CLIENT:
Tolcarne Drive Developments Ltd

PROJECT:
**Land North of Goldring Close
Mengham**

DRAWING:
Existing Site Section A-A

SCALE: **Various @ A1** DWG NO: **9711/P05**

DATE: **Aug 12** REV: **A**



INDICATIVE

● Grosvenor Court, Winchester Road, Ampfield, Winchester, Hants, SO51 9BD
Tel: 01794 348 698 Fax: 01794 348 637
○ 31 Wey's House, 40 London Road, Newbury, Berkshire, RG14 1LA
Tel: 01635 40184 Fax: 01635 41459