
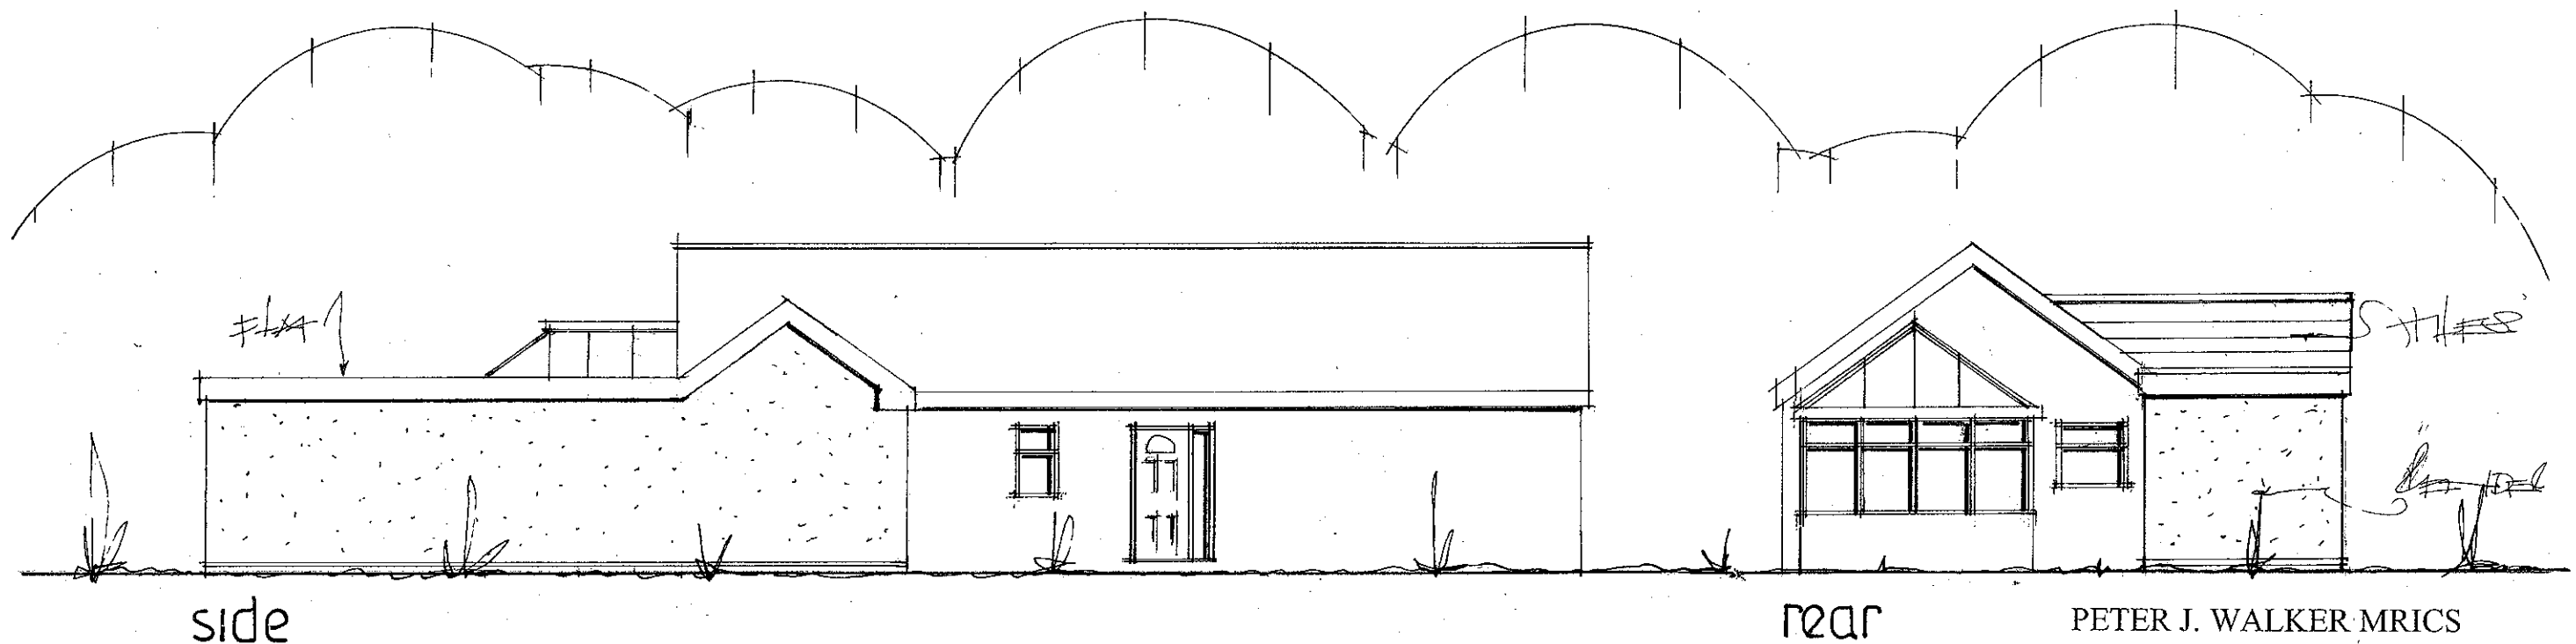


**PROPOSED SINGLE STOREY ALTERATIONS AND ADDITIONS.  
79, SEAFRONT ESTATE, HAYLING ISLAND, HANTS.  
FOR MR & MRS S. BEATON.**

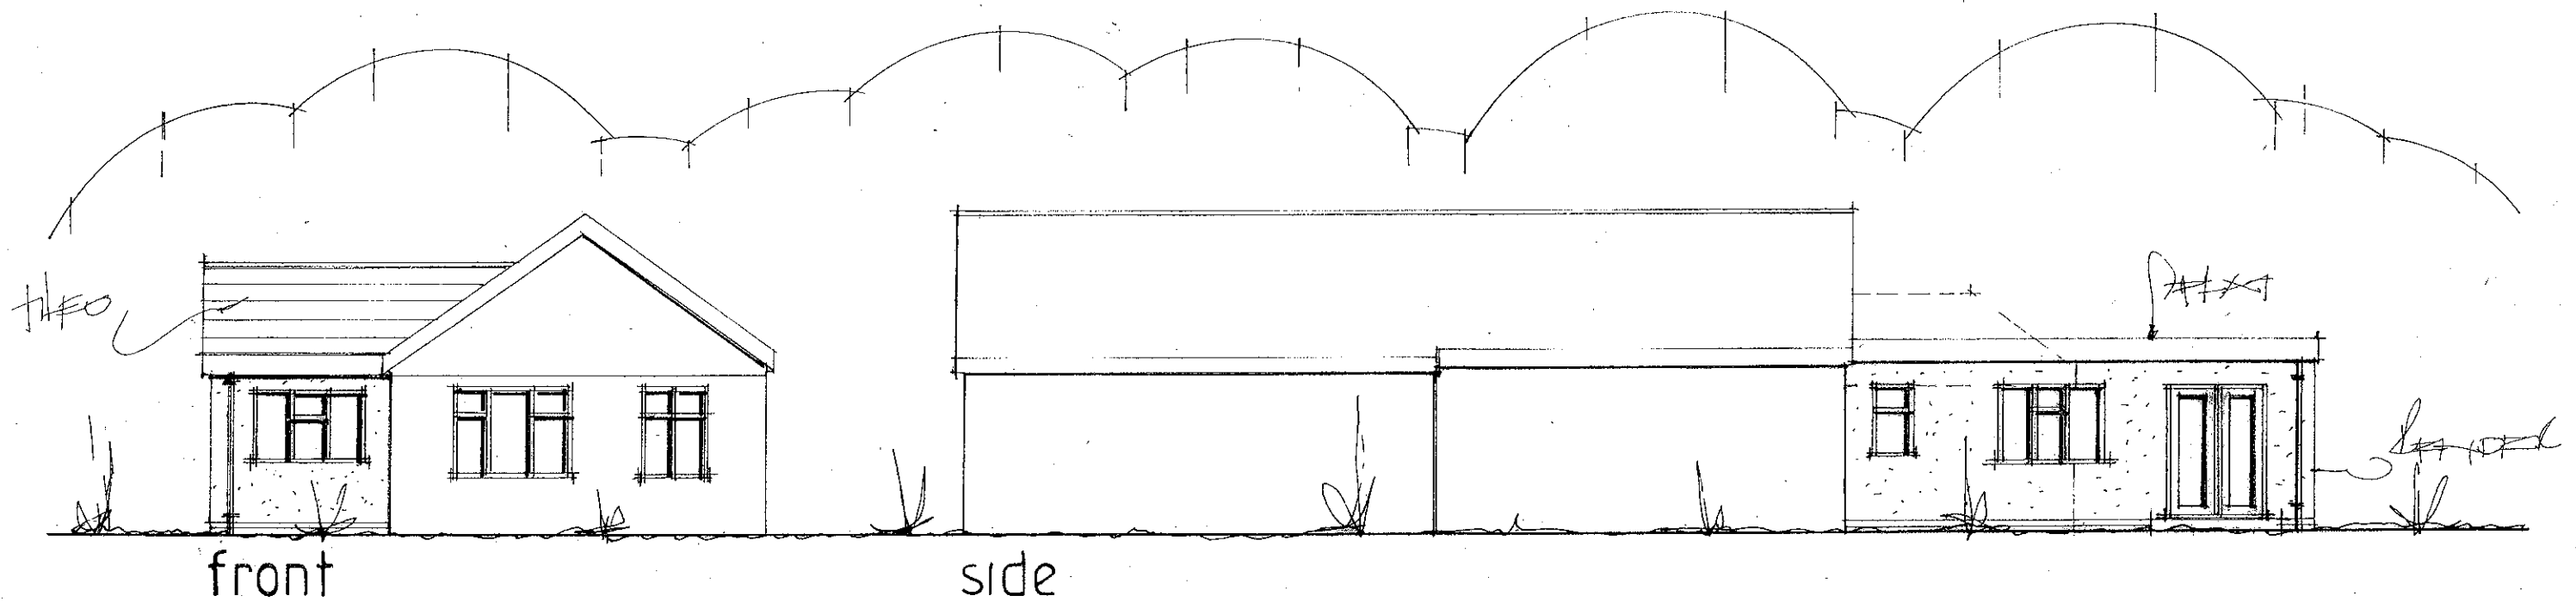

date aug 2012  
scale 1:100

**PROPOSED ELEVATIONS**

PETER J. WALKER MRICS  
CHARTERED SURVEYOR  
182 SEAFRONT, HAYLING ISLAND, HANTS  
PO11 9 AN

TEL: 02392 467571