
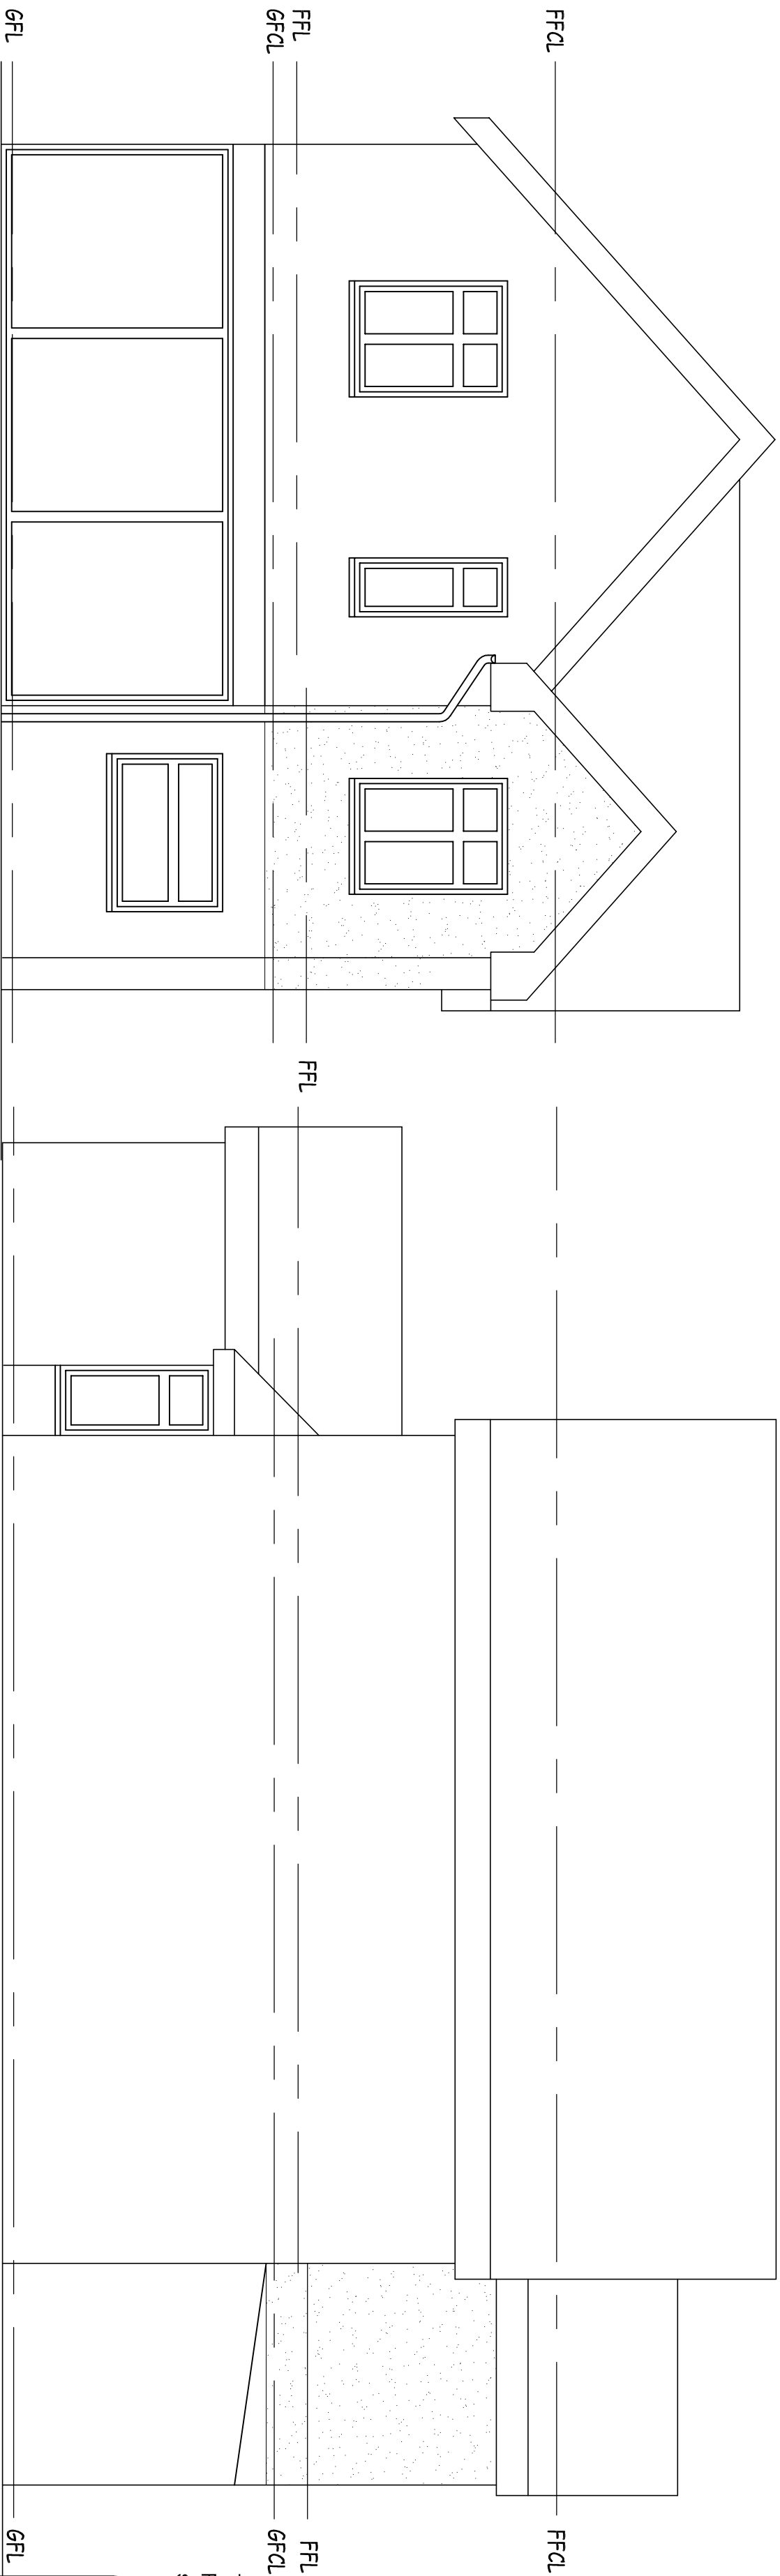


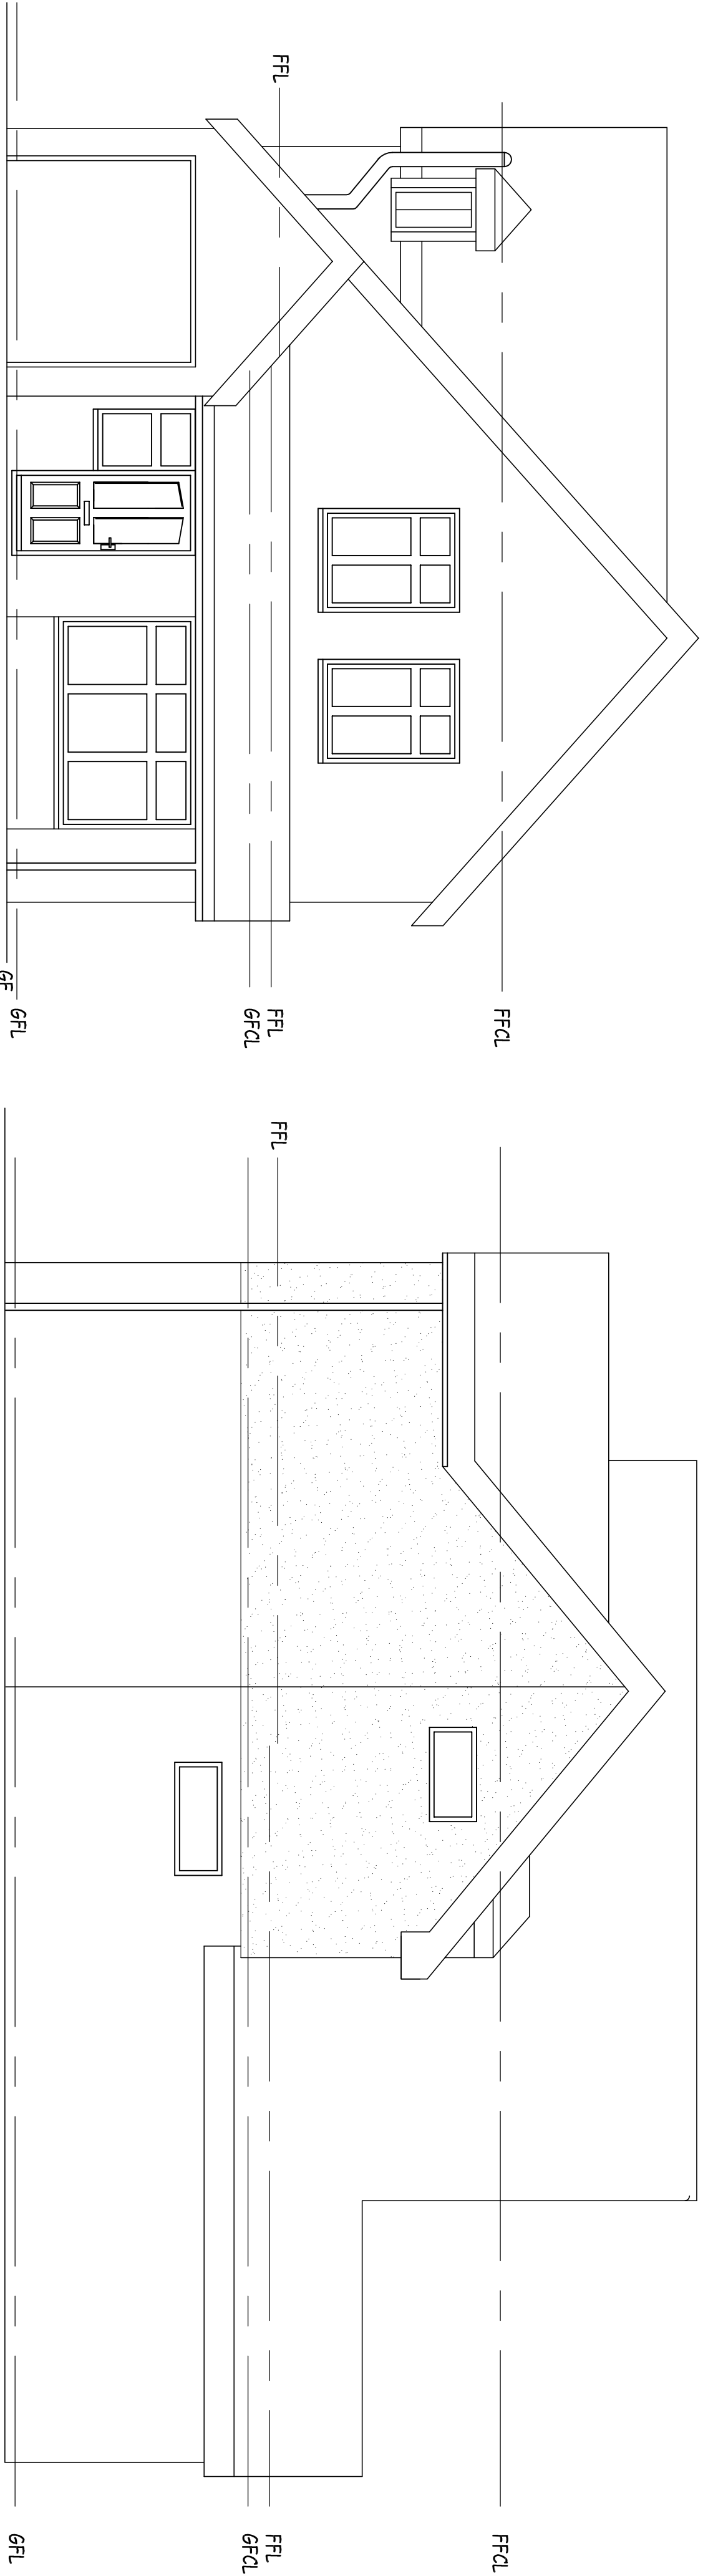

Scale

This drawing may be scaled for planning purposes only.
For all other purposes dimensions must be checked on
site and not scaled from the drawing.

Client: Mr & Mrs Dunaway
Project: 16 St Hermans Road
Drawing Title: Existing Elevations
Drawn By: SD
Date: Mar 12 Scale : 1:50@A2
Drawing No: ST Hermans-003 Issue: A