



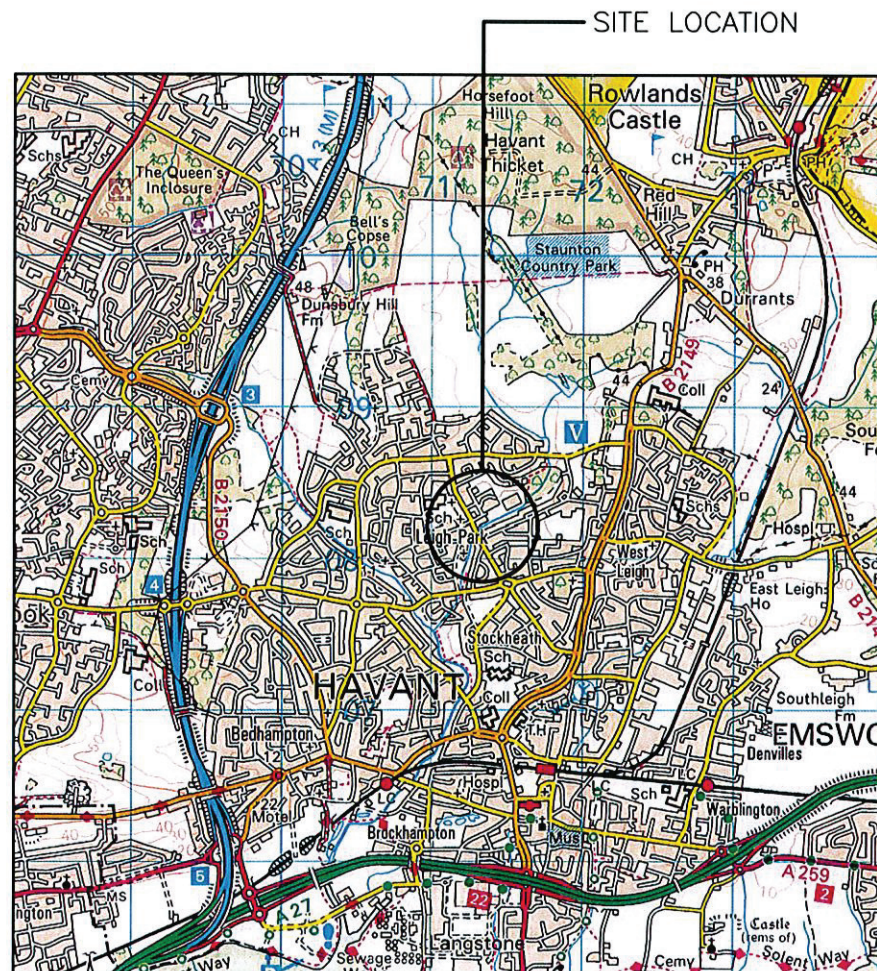

SITE LOCATION PLAN
1:50,000

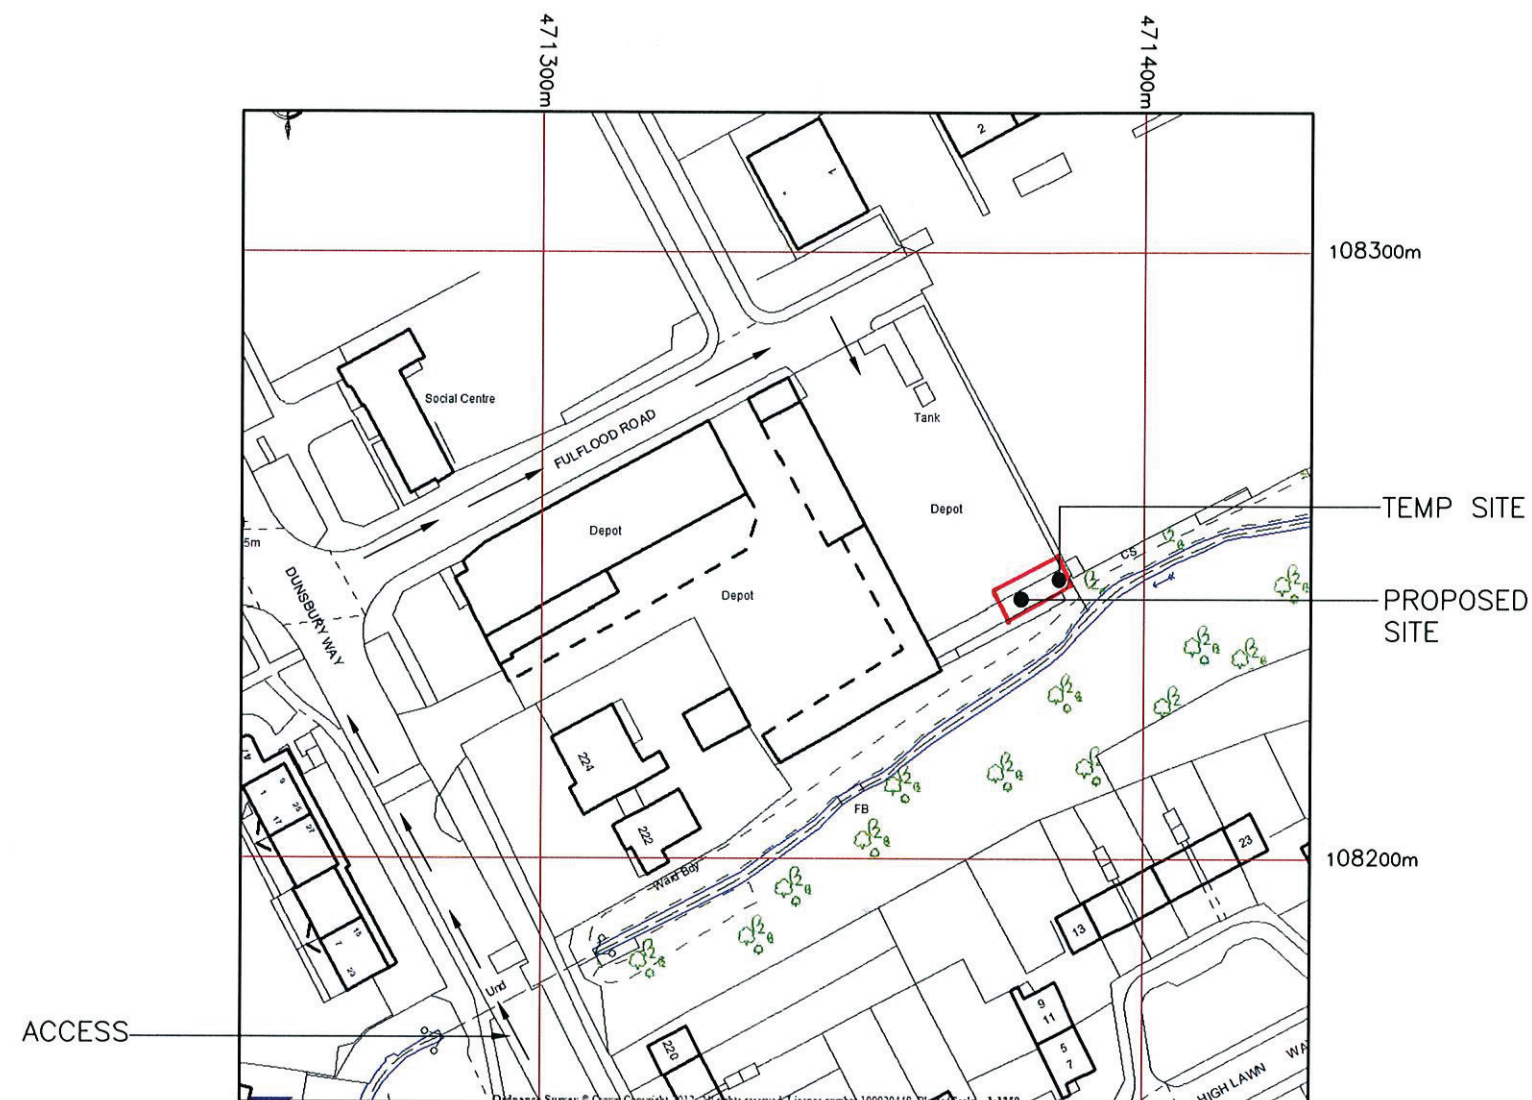

LOCATION PLAN
1:1250
O.S. REF. 471382, 108242

0m 10m 20m 30m 40m 50m 100m

CROWN COPYRIGHT RESERVED
LICENCE No. 100046468

COMMERCIAL IN CONFIDENCE

DO NOT SCALE

RELEVANT BS STANDARDS

BS 308

BS 3429



DELTA HOUSE,
DELTA WAY,
EGHAM,
SURREY
TW20 8RX

TEL: 01784 471045
FAX: 01784 435982

REV	DESCRIPTION	BY	DATE	CHKD
C	DESIGN REVISED	NTA	01/06/12	JR
B	DESIGN REVISED	NTA	27/04/12	MH
A	FIRST ISSUE	NTA	23/04/12	MH

TITLE
LOCATION PLANS
WESSEX SELF DRIVE
WESSEX SELF DRIVE THE DEPOT
FULFLOOD ROAD. HAVANT, HAMPSHIRE
PO9 5AX

SCALE	DRAWN	CHECKED	APPROVED
AS SHOWN	NTA	MH	JR
	DATE 23/04/12	DATE 23/04/12	DATE 23/04/12

**everything
everywhere**

Hatfield Business Park
Hatfield
Hertfordshire
AL10 9BW

Tel 01707 315000
Fax 01707 319001

DRAWING NUMBER
55905/101C

EXTRANET DOC
-