


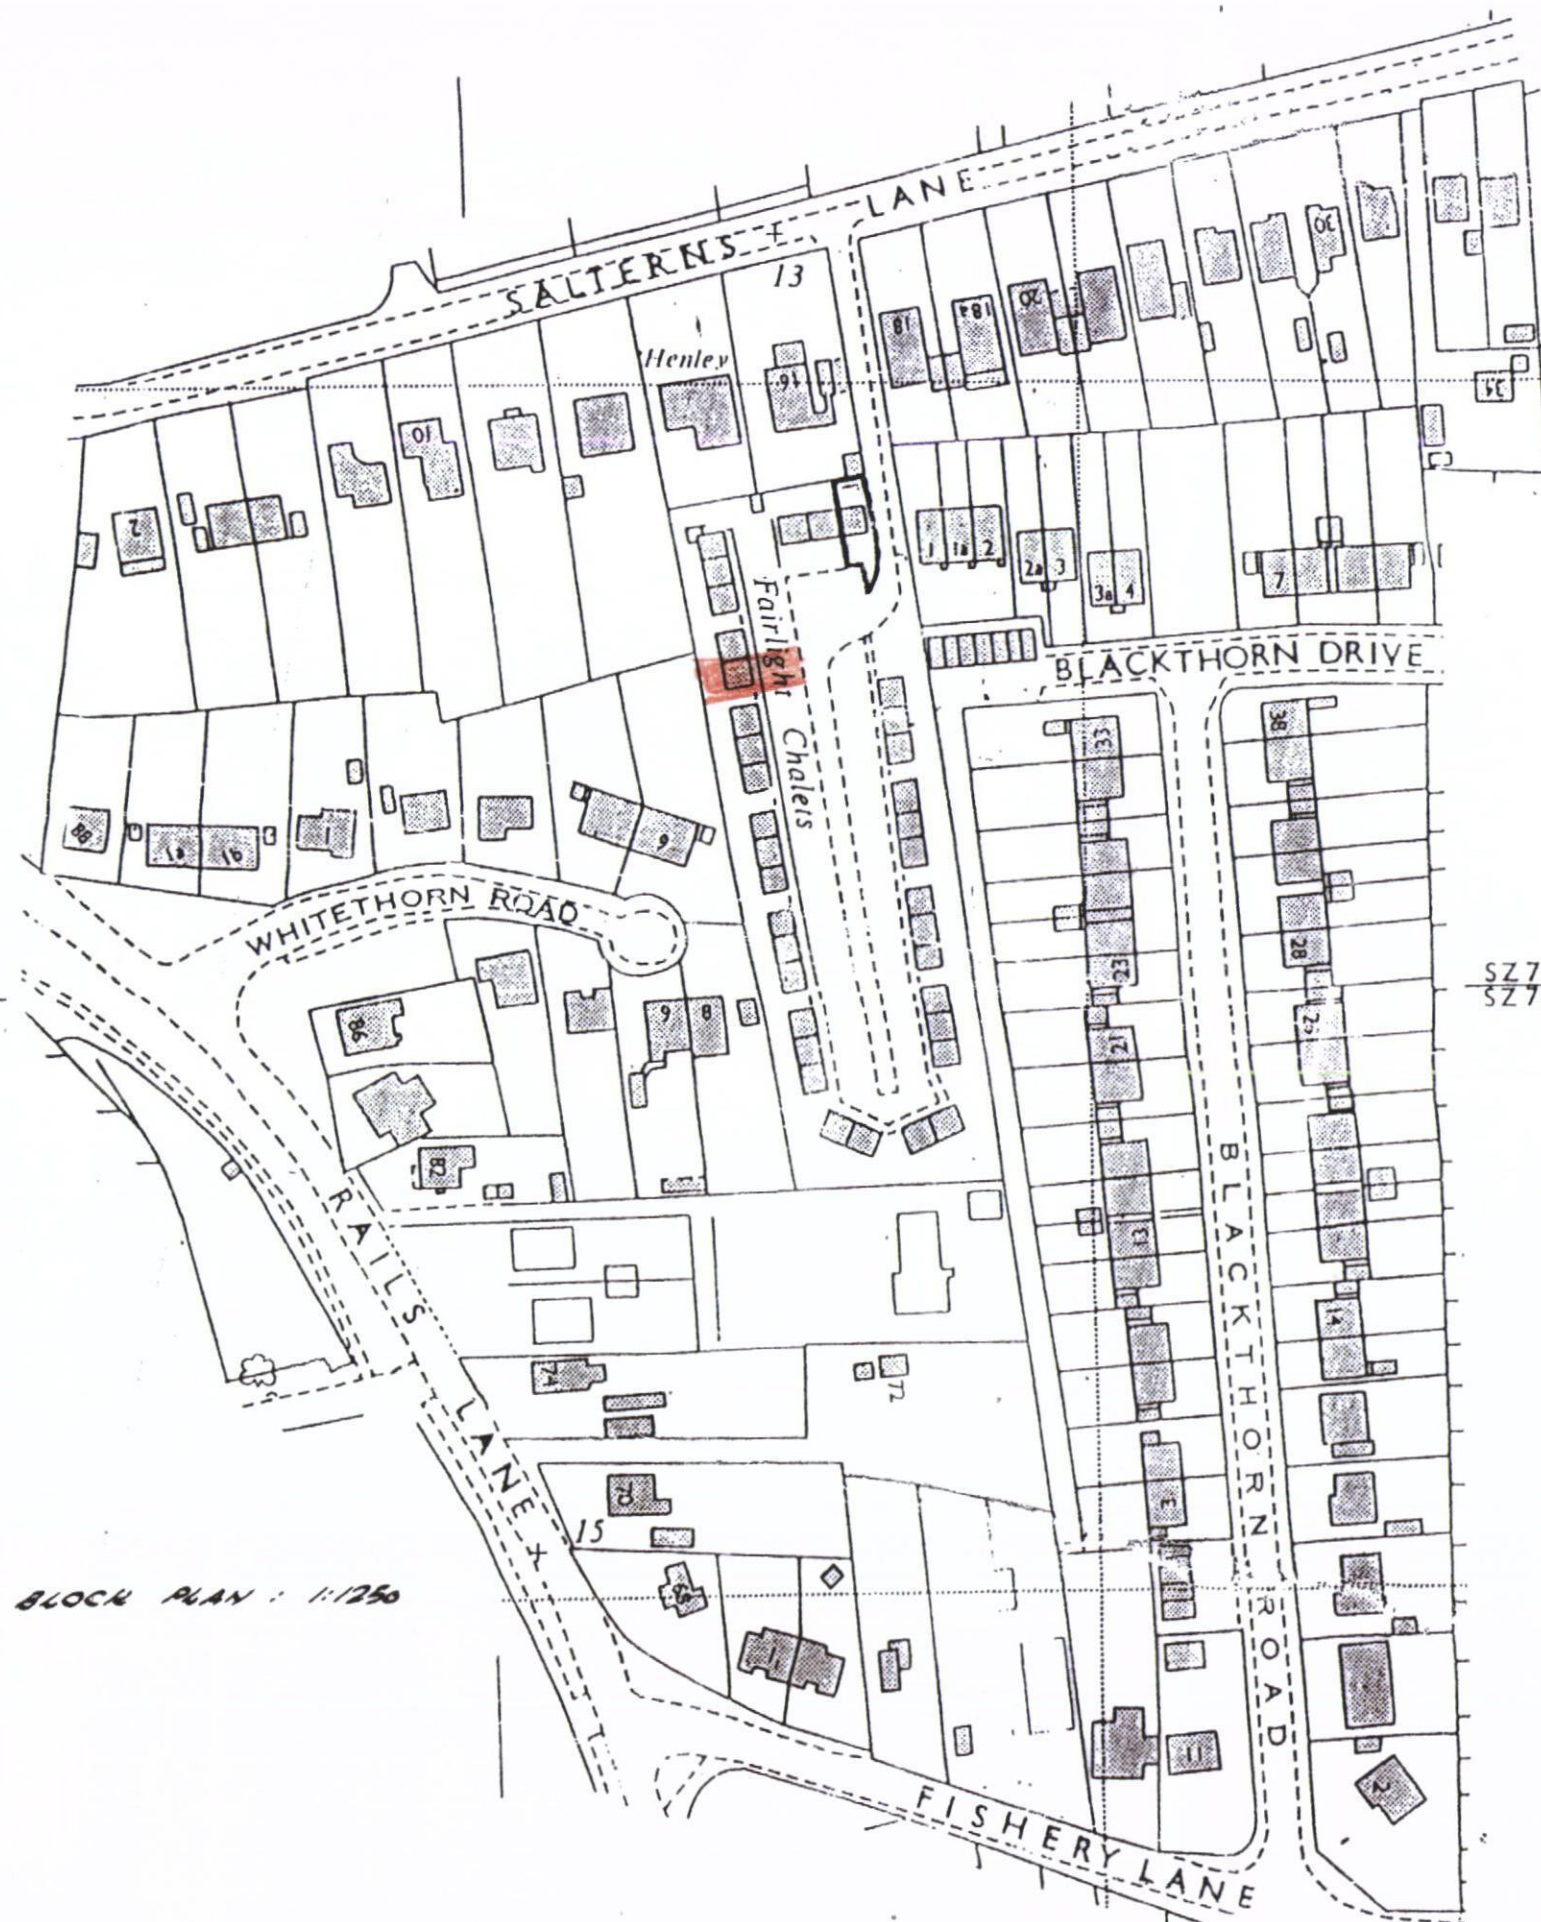

LEWIS & CLARK
 COUNCIL
 14 NOV 2012
RECEIVED

BLOCK PLAN : 1:1250

ORDNANCE SURVEY LICENCE ALB/5675

ARTHUR J. HEDGES - PLANNING

CHARTERED TOWN PLANNER
 BUILDING DESIGN

43 Bartholomew Street, Newbury
 Berkshire RG14 5QA

Client FAIRLIGHT CHALETS

Job FAIRLIGHT CHALETS : HAYLING ISLAND

Scale 1:1250

Drawing No. P/545/1 Date JULY 2012