


HAVANT BOROUGH COUNCIL
30 APR 2010
RECEIVED

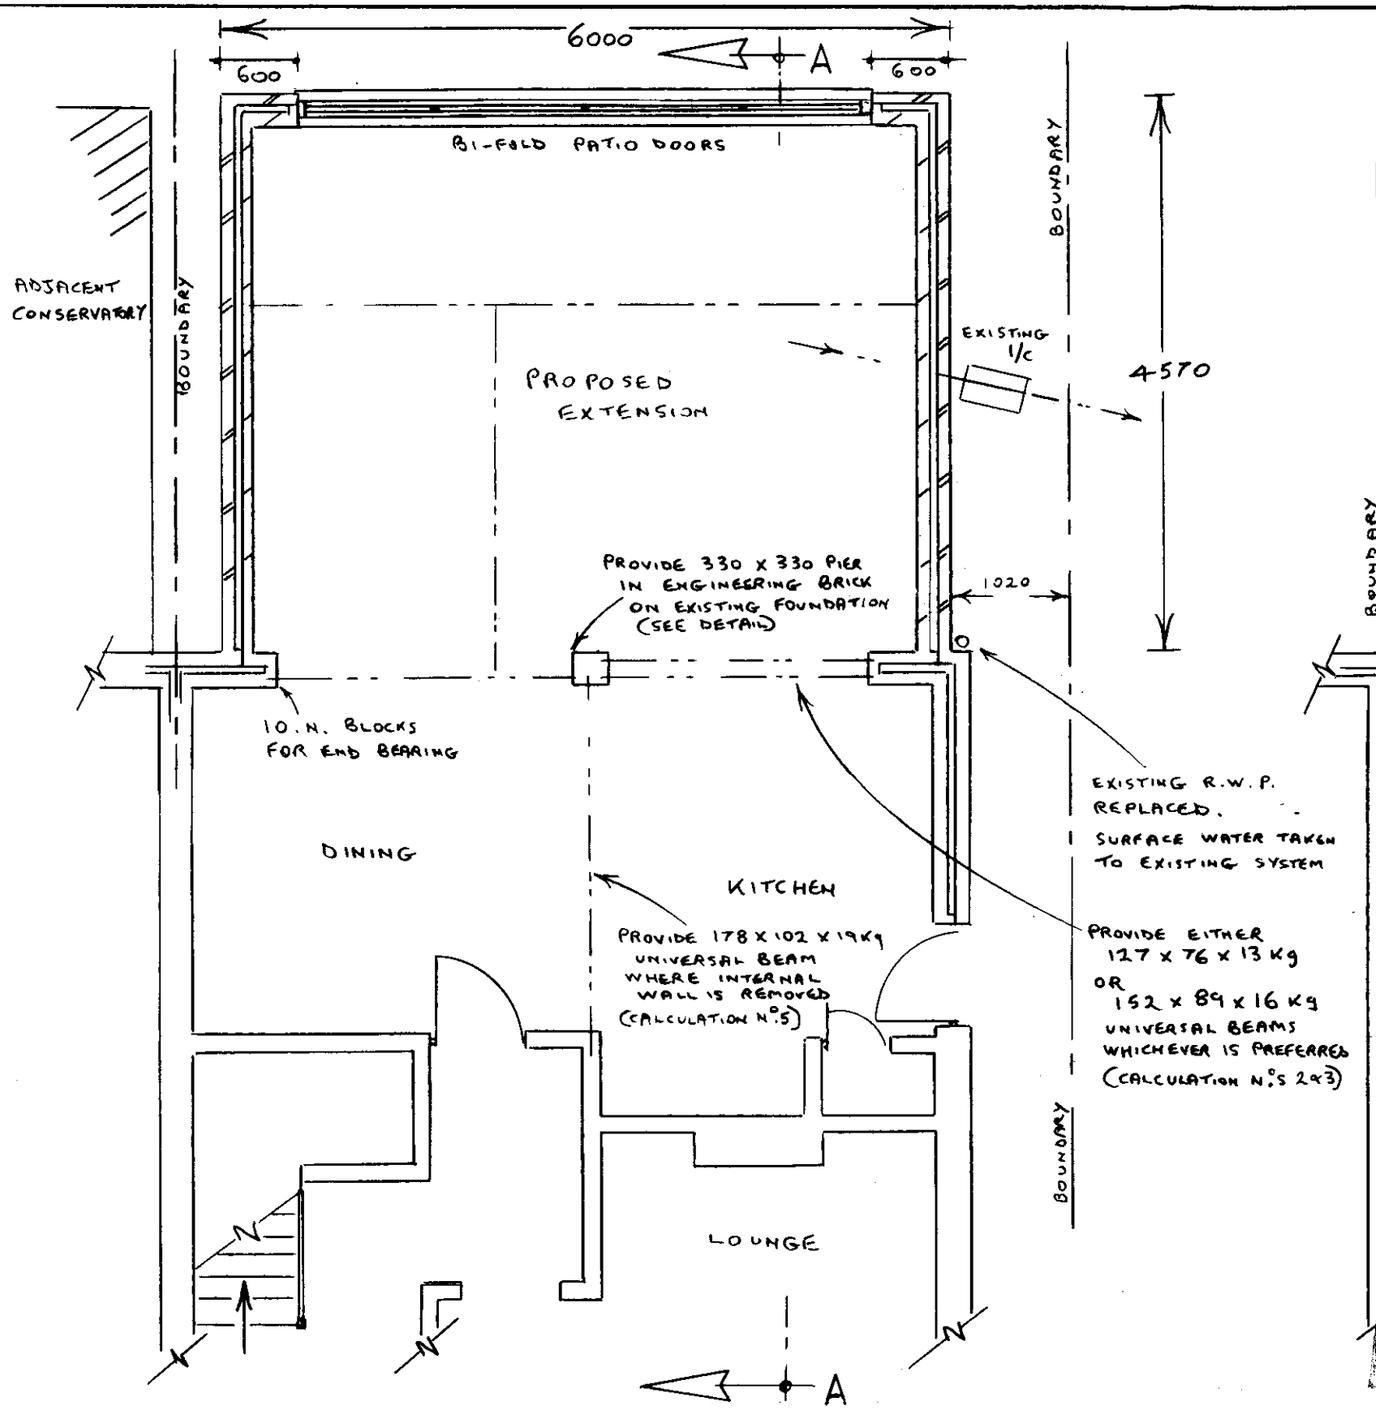

PROPOSED GROUND FLOOR

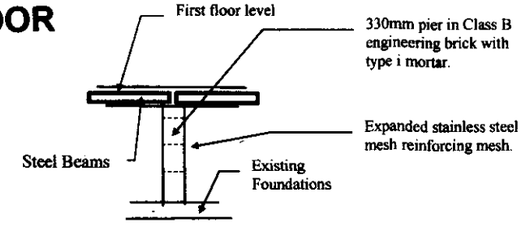

DETAIL OF PIER

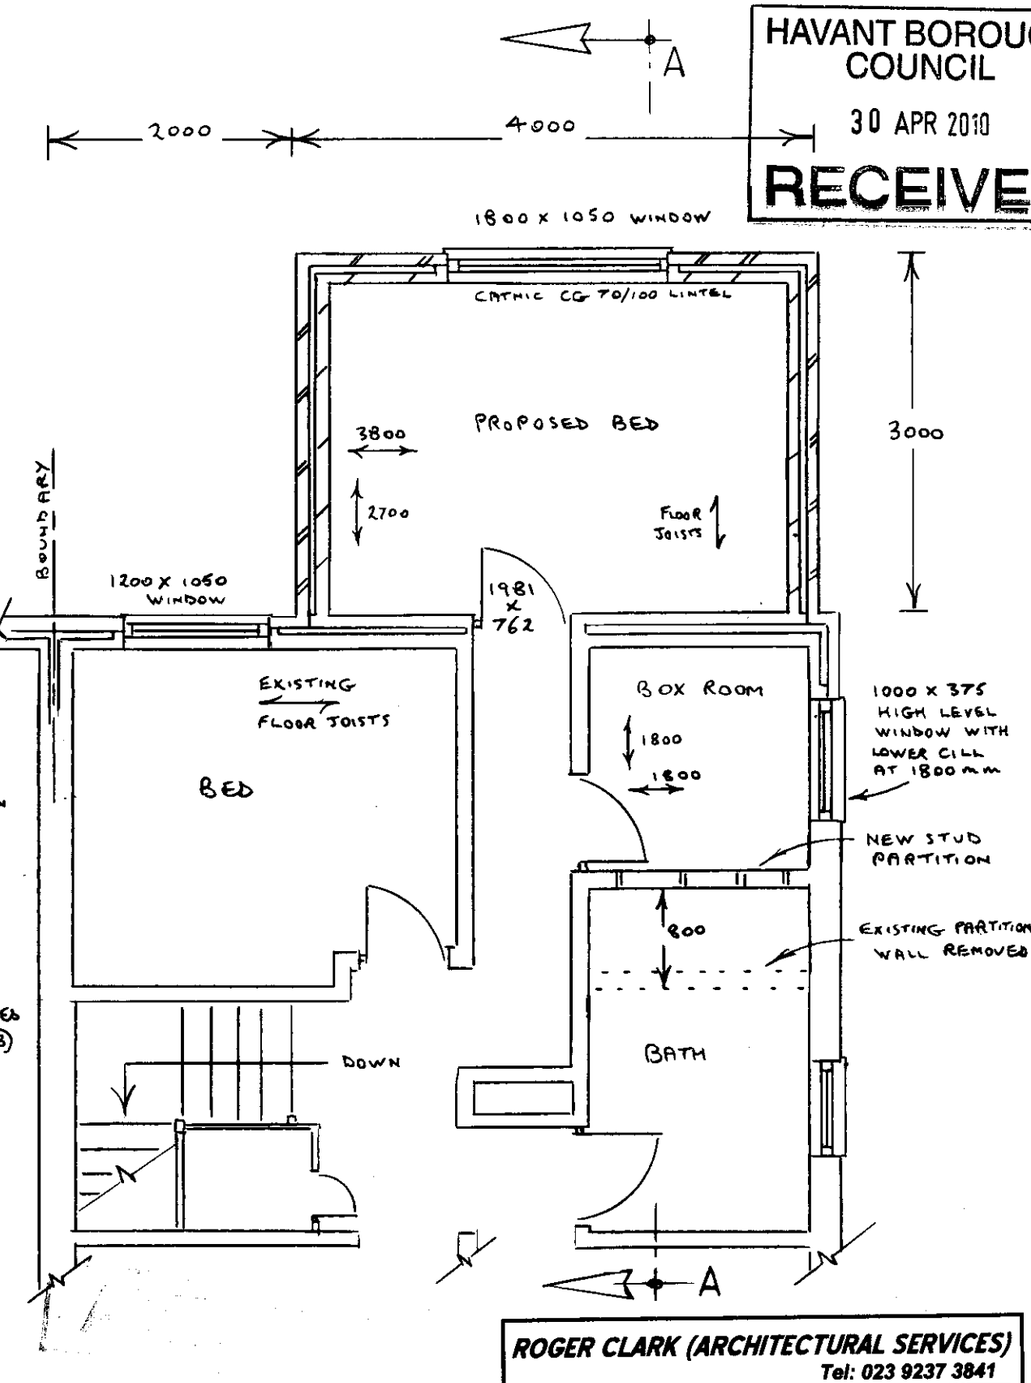

PROPOSED FIRST FLOOR

10/93 /06

ROGER CLARK (ARCHITECTURAL SERVICES)
Tel: 023 9237 3841

PLAN No: 24326 / 2

Drawing : Proposed Plans Scale : 1:50

PROPOSED EXTENSION

48 SILVESTER ROAD

WATERLOOVILLE