
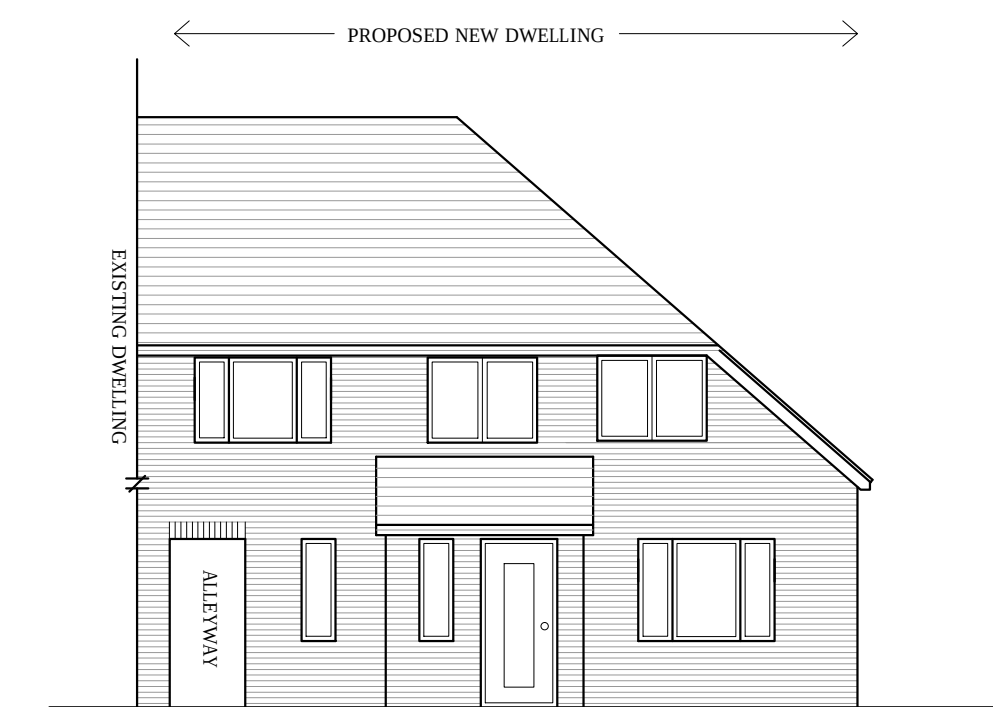
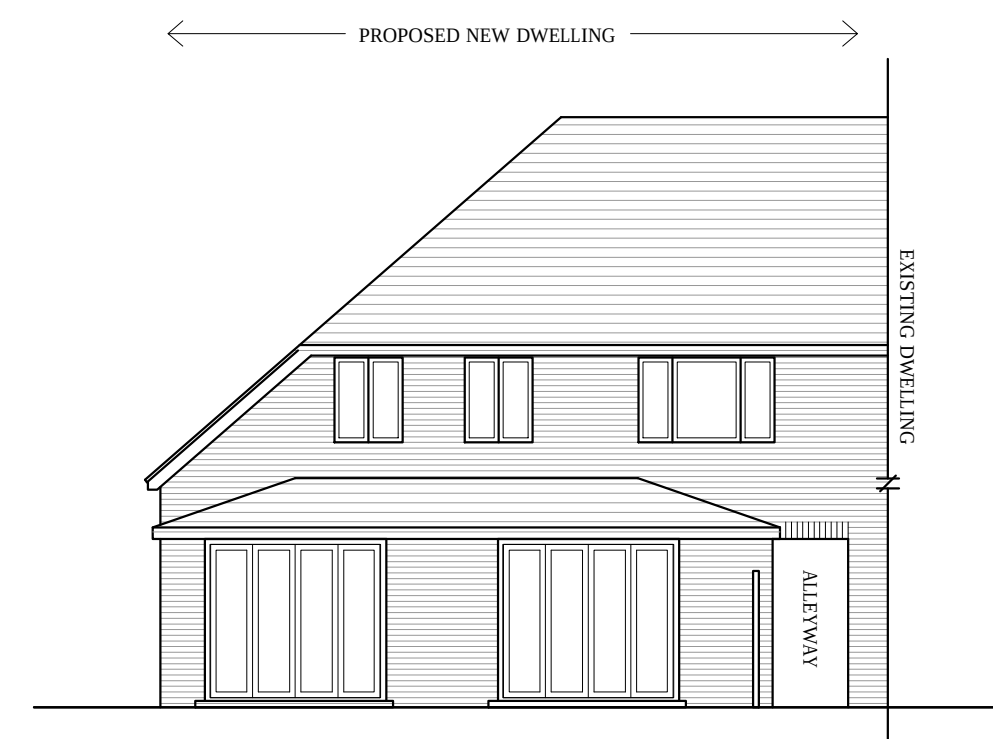
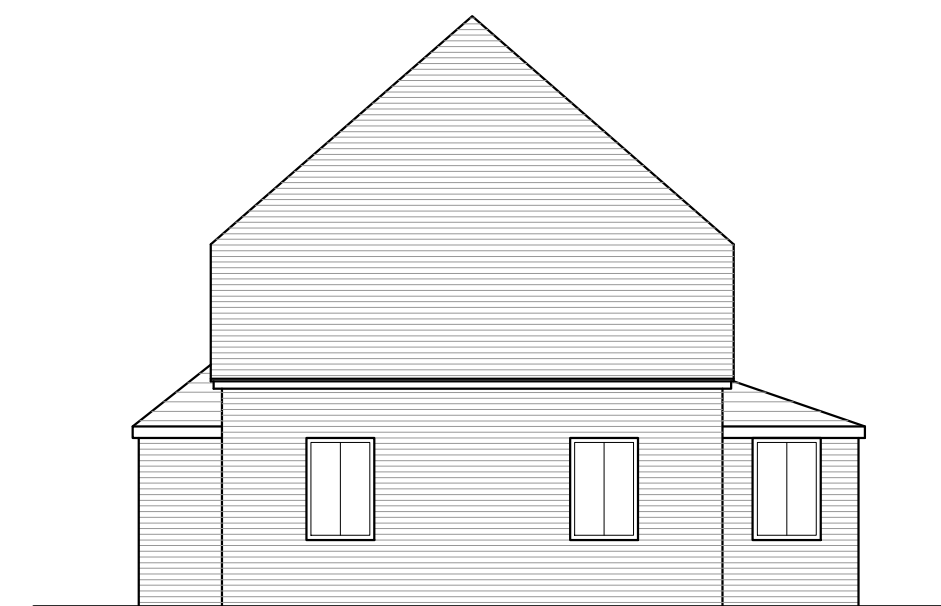
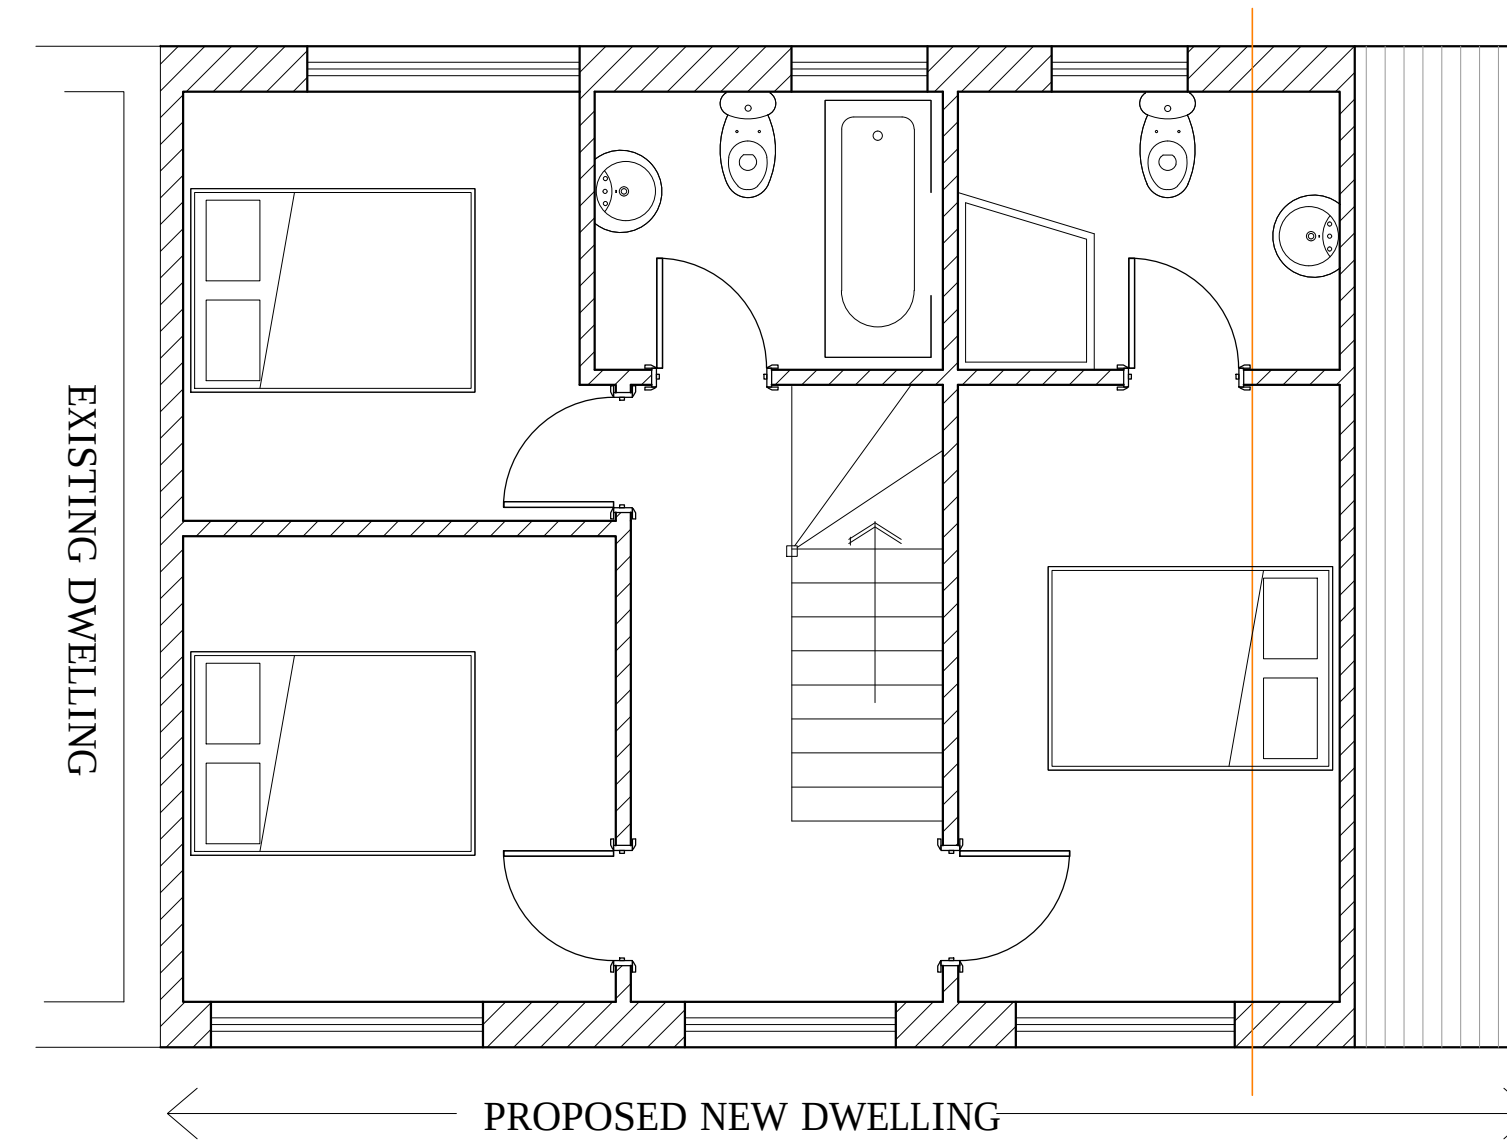
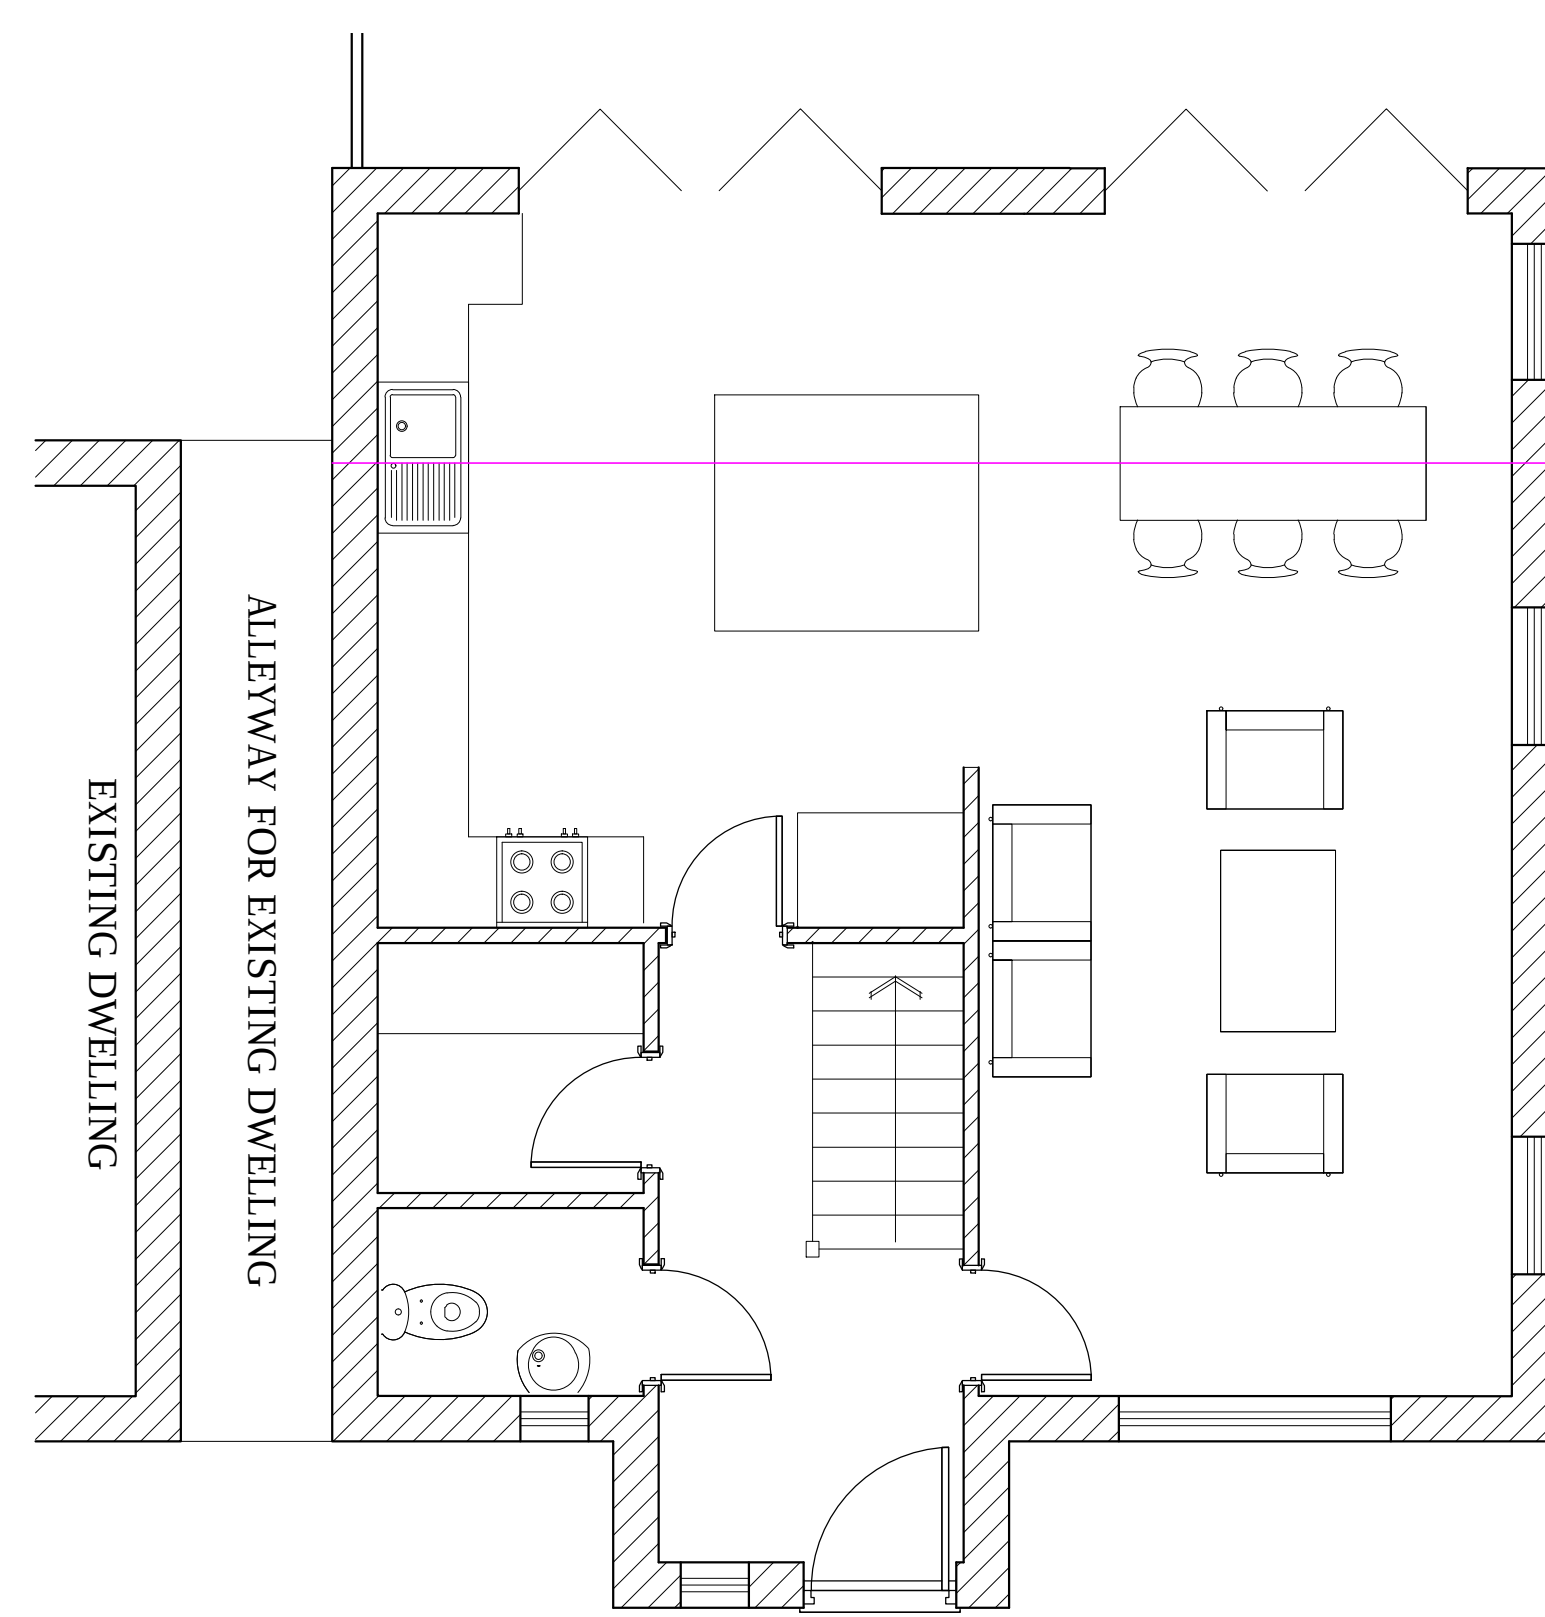
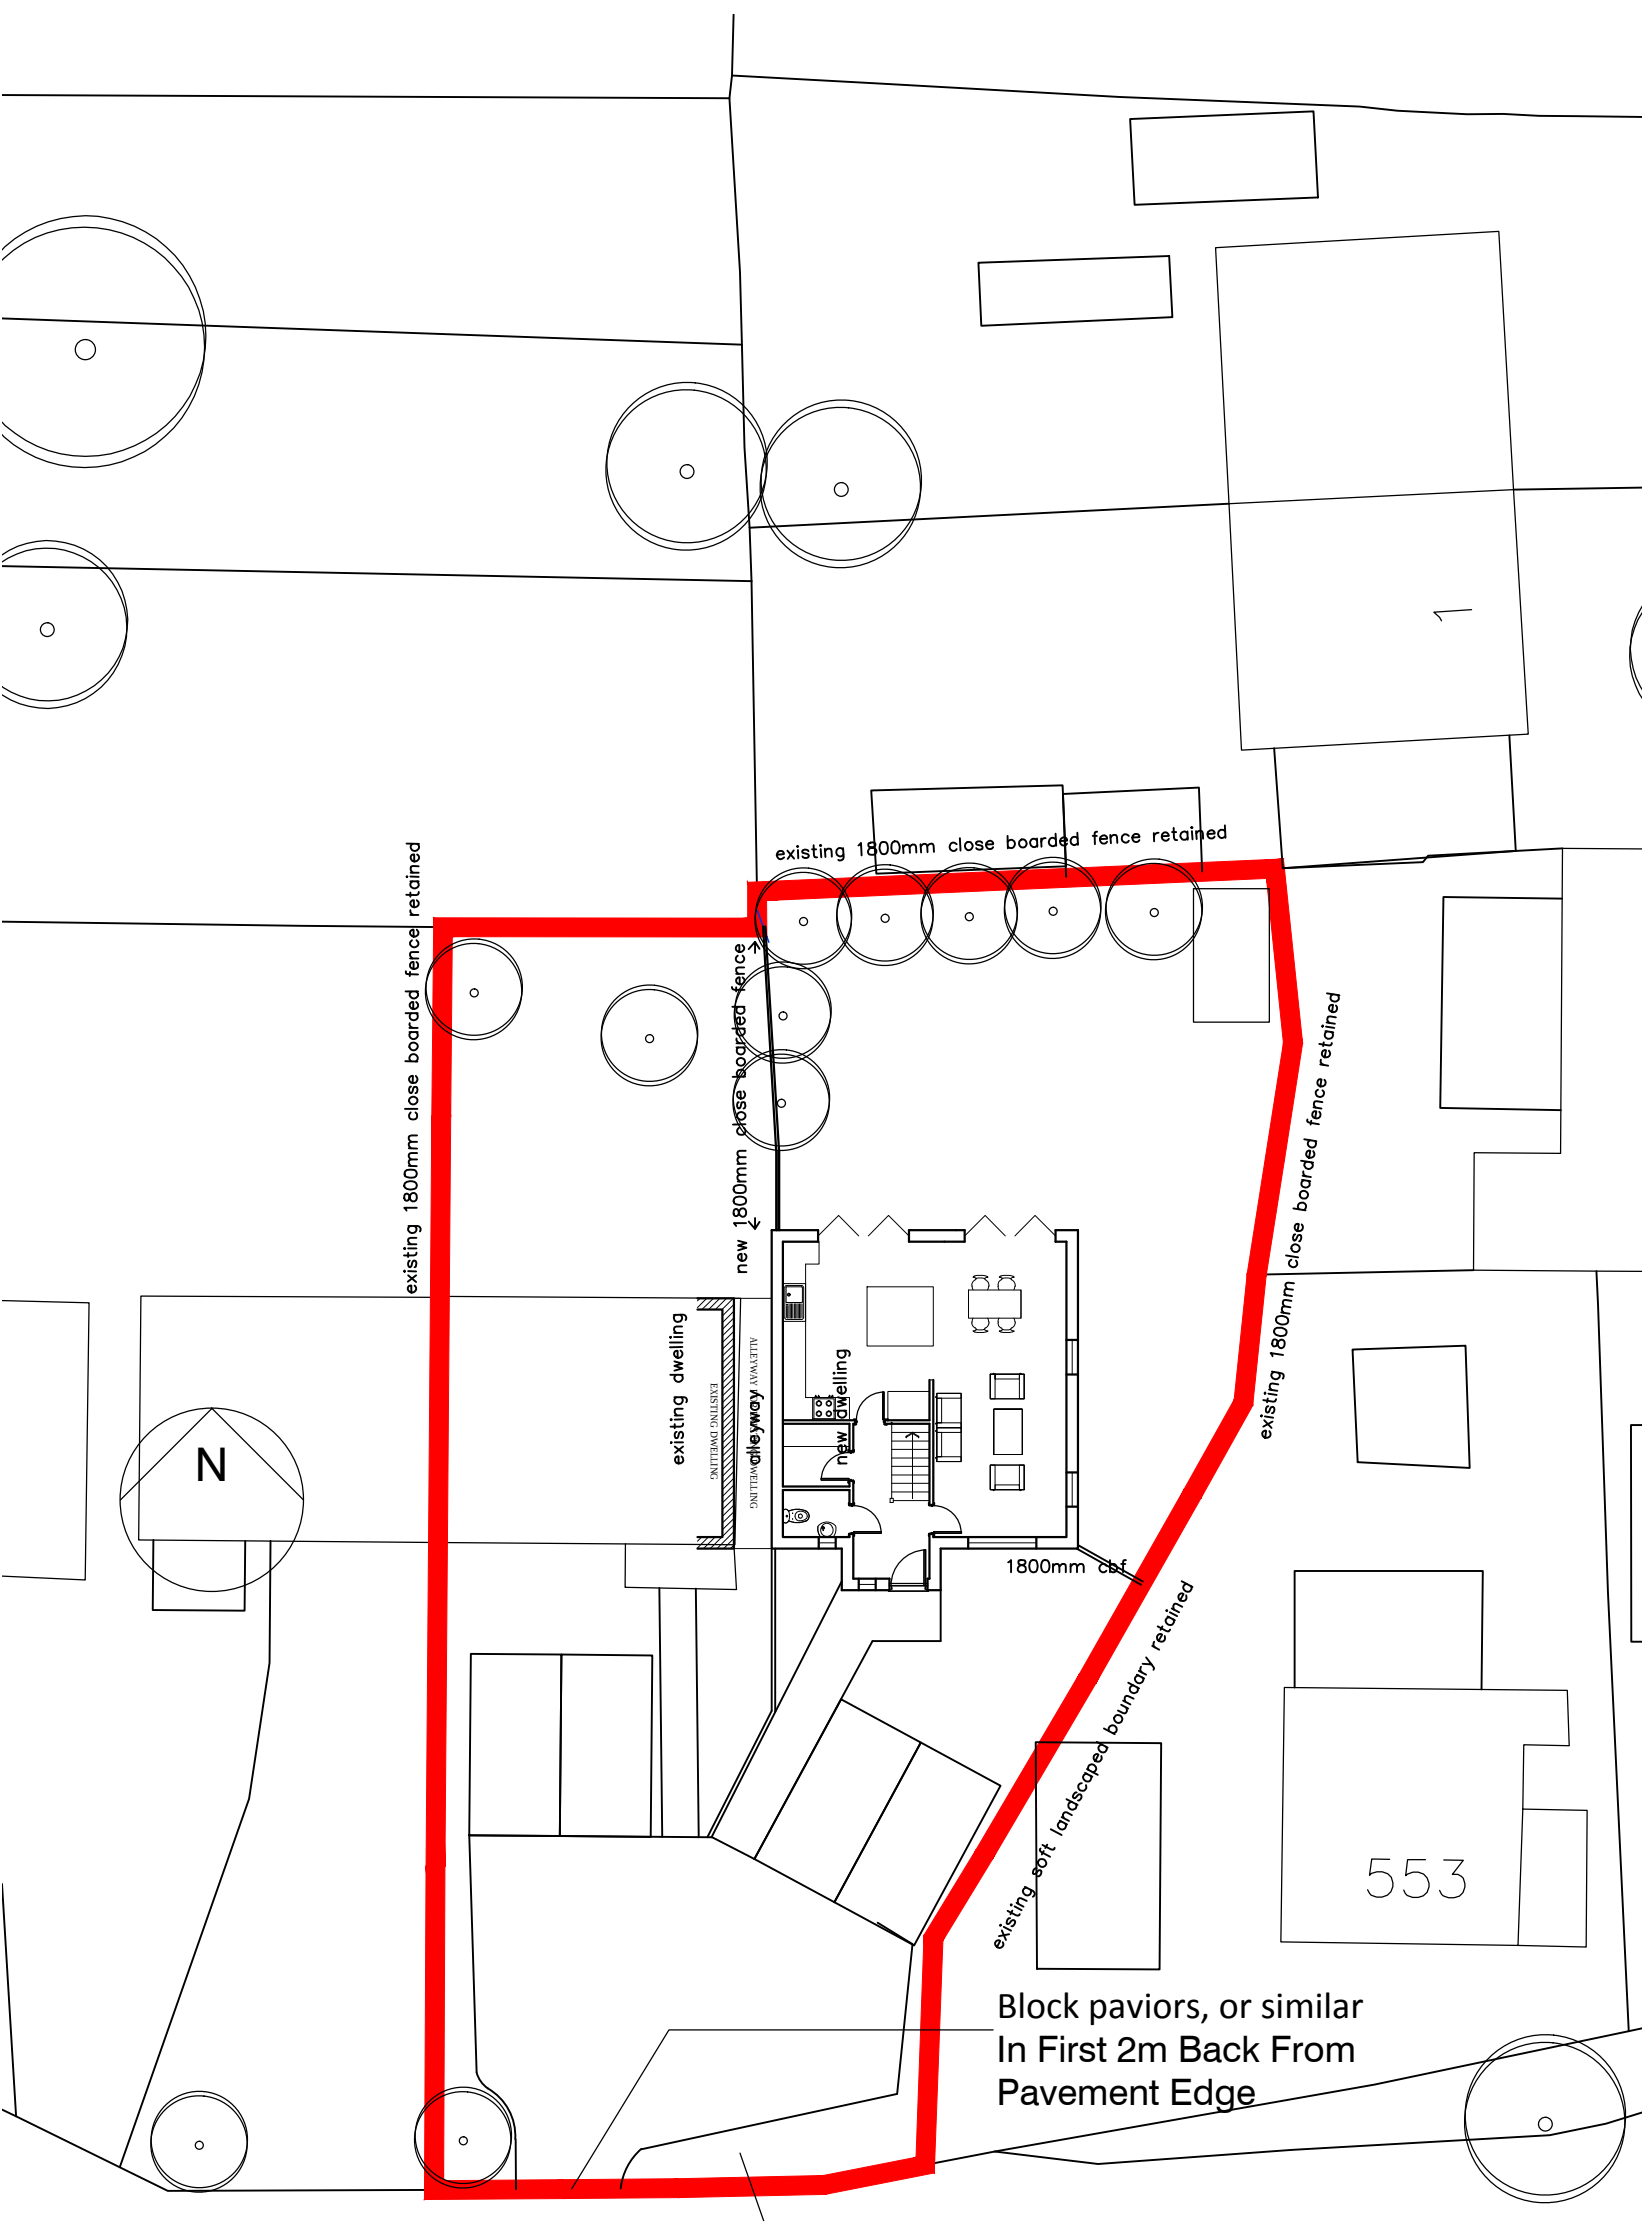
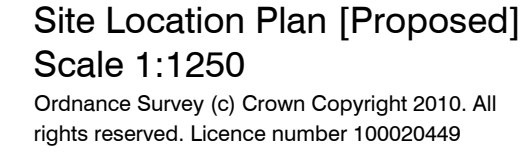


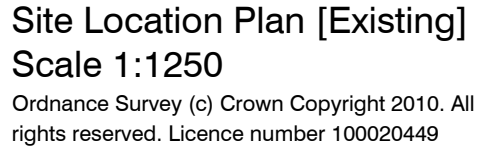

NOTES:


Dimensions to be checked on site before commencing work. Any discrepancies shall be reported to the architect immediately.

Do not scale from these drawings except for planning purposes.

Use figured dimensions only.

Where applicable this drawing is to be read in conjunction with other consultants' drawings.

All drawings to be read in conjunction with specification and all other drawings including structural engineer and mechanical and electrical drawings / specification

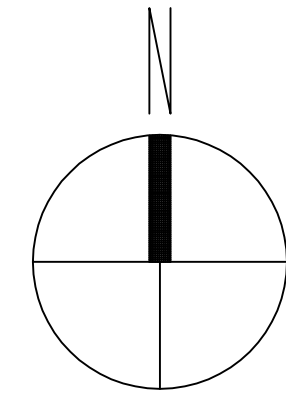

I	22.10.12.	Planners Comments	TD
H	21.9.12.	revised scheme	MH
G	13.8.12.	revised scheme	MH
REV	DATE	AMENDMENT	DRAWN

helyerdesign
sustainability through design
mail@helyerdesign.co.uk www.helyerdesign.co.uk.
1 The Old Flour Mill, Emsworth, PO10 7BT
01243 370 715

CLIENT
Mr Colin Hatton

PROJECT
551 Southleigh Road
Emsworth

DRAWING	SCALE
Proposed New Dwelling	as noted

DATE	September 2011	DRAWN	MH
DRAWING NUMBER		REVISION	
11128/001		I	