


REAR ELEVATION OF 8 CLOVELLY RD

PLANNING APPLICATION = APP/12/009108

HAVANT BOROUGH
COUNCIL

11 SEP 2012

RECEIVED

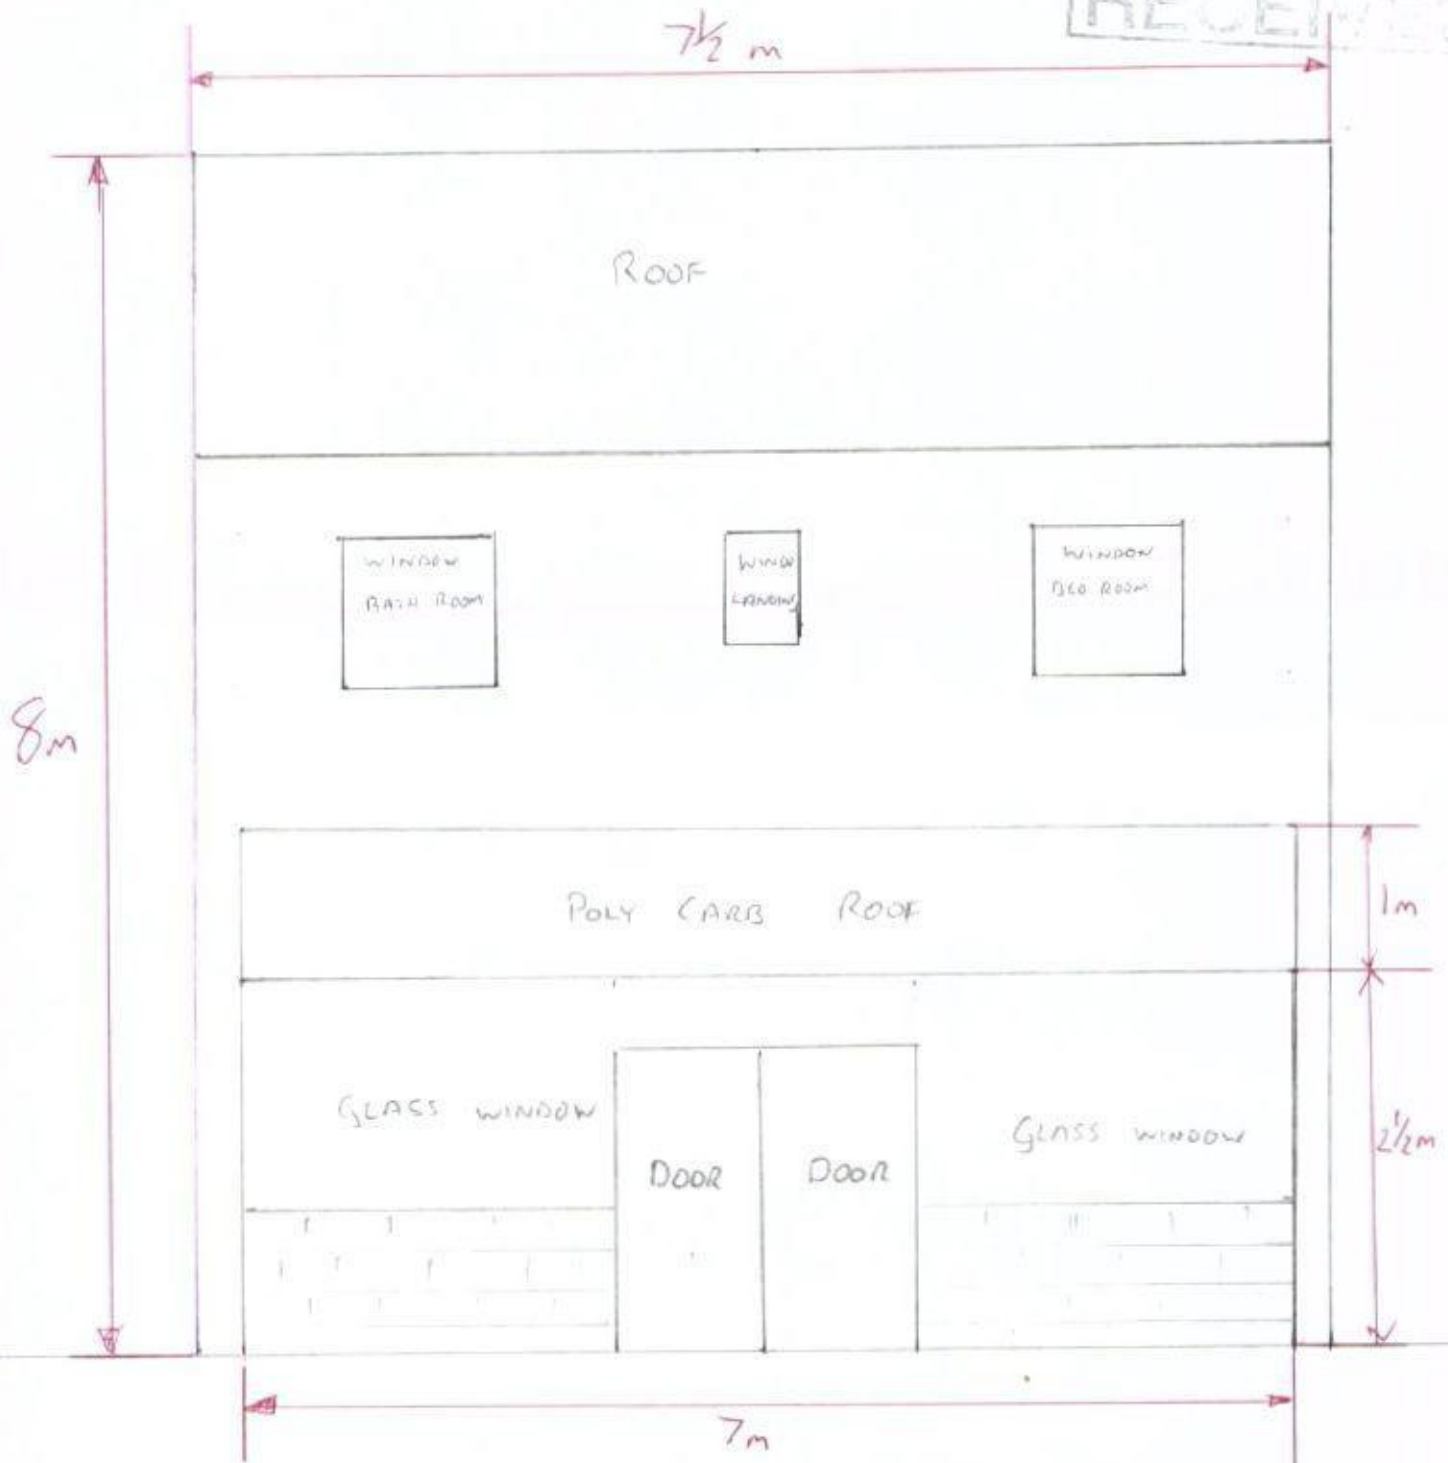

SCALE = 2cm = 1m

WEST EAST