


Bernie Harverson
arboricultural consultant

project:	Land at 2 St Peters Avenue Hayling Island
client:	Mr R Ball
drawing title:	Root Protection Area Plan
drawing no.	BH.02
scale:	1:200 @ A3
date:	June 2012
job no:	0578
drawn by:	bjh

Bernie Harverson M Arb.
3 Foxcombe Cottages, South Hayling, West Sussex, GU9 5PL
Tel: 01700 813297, Mob: 07875 521681, Email: bernie.harverson@btinternet.com, VAT Reg No: 881 5558 16

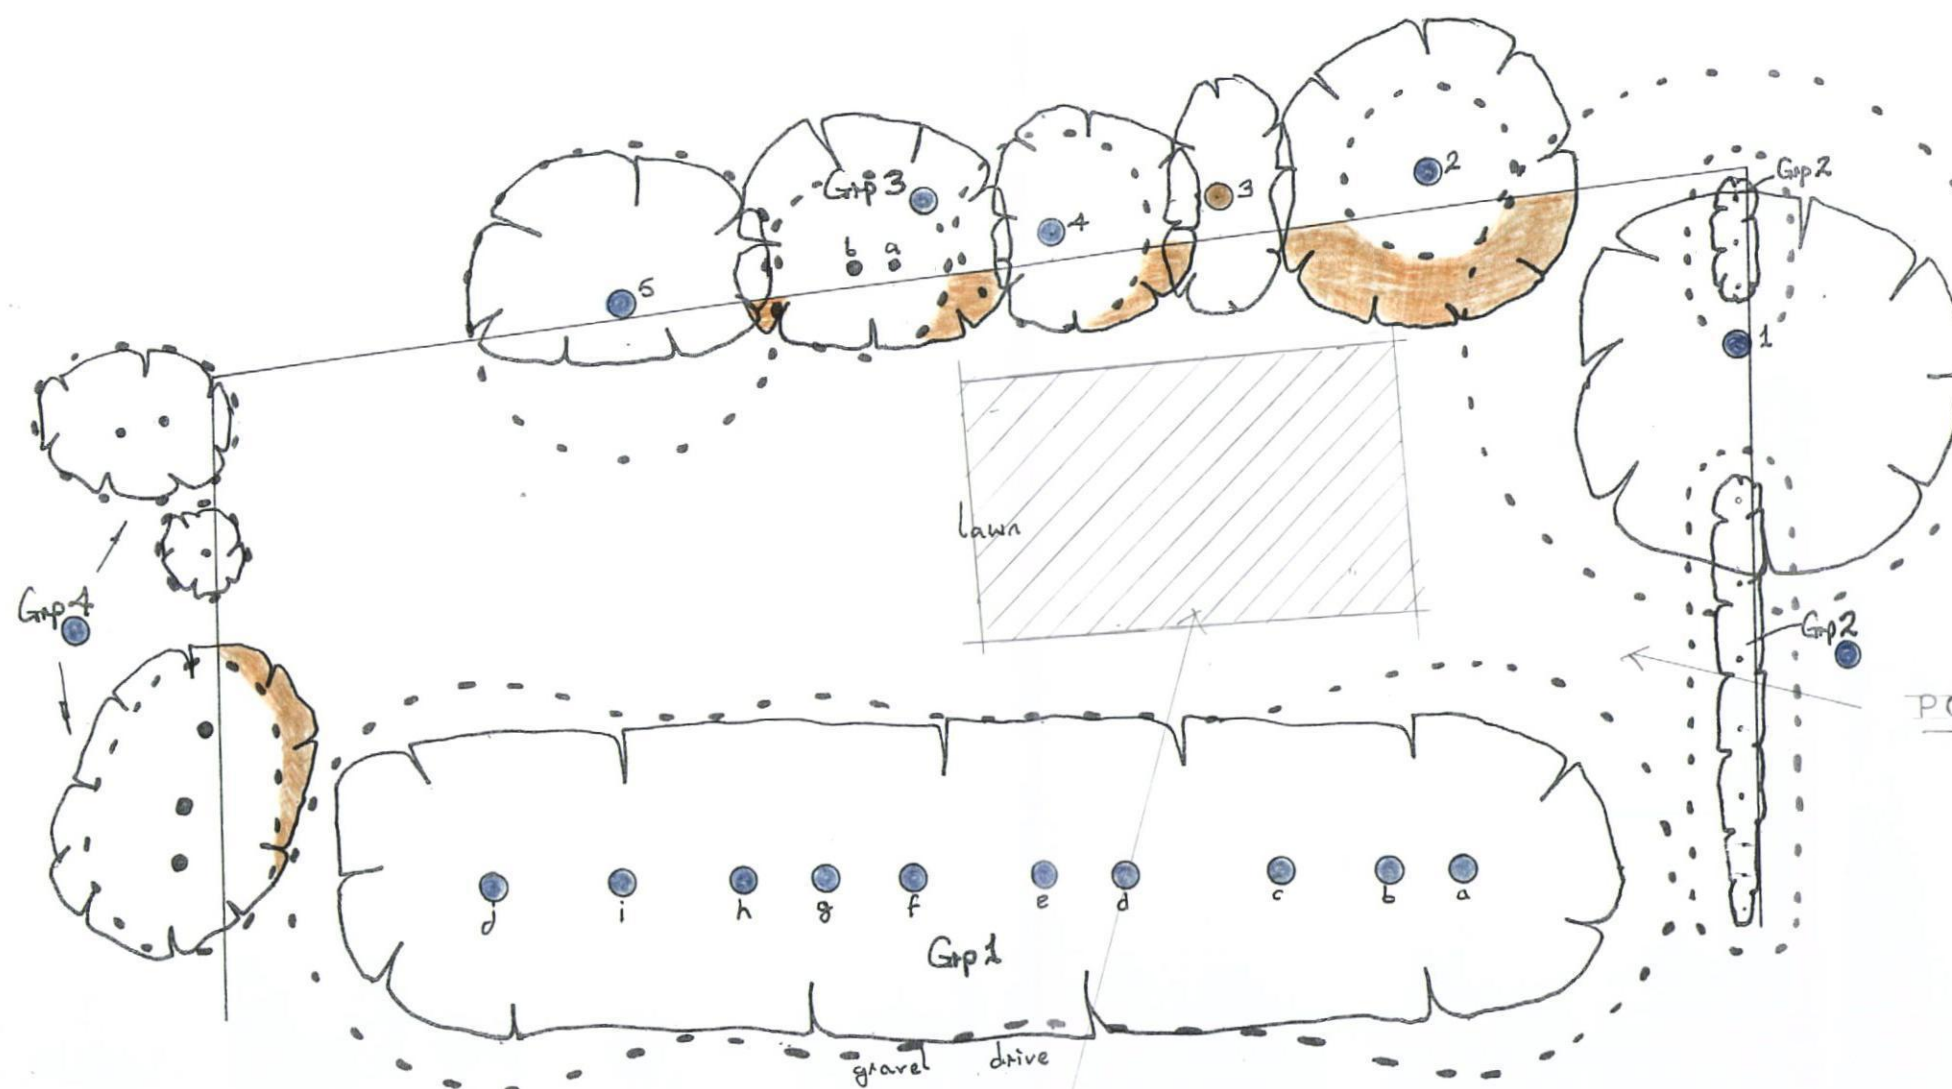

POSSIBLE VEHICULAR ACCESS

HAVANT BOROUGH
COUNCIL
10 AUG 2012
RECEIVED

Key:



- = Root Protection Area in accordance with BS5837 recommendations.
- = The crown spread exceeds the recommended RPA – it will therefore be necessary to either increase the RPA to encompass the full crown or alternatively undertake facilitation pruning works

N.B. - these options are only applicable if the tree is to be retained.

POSSIBLE SITING OF DWELLING