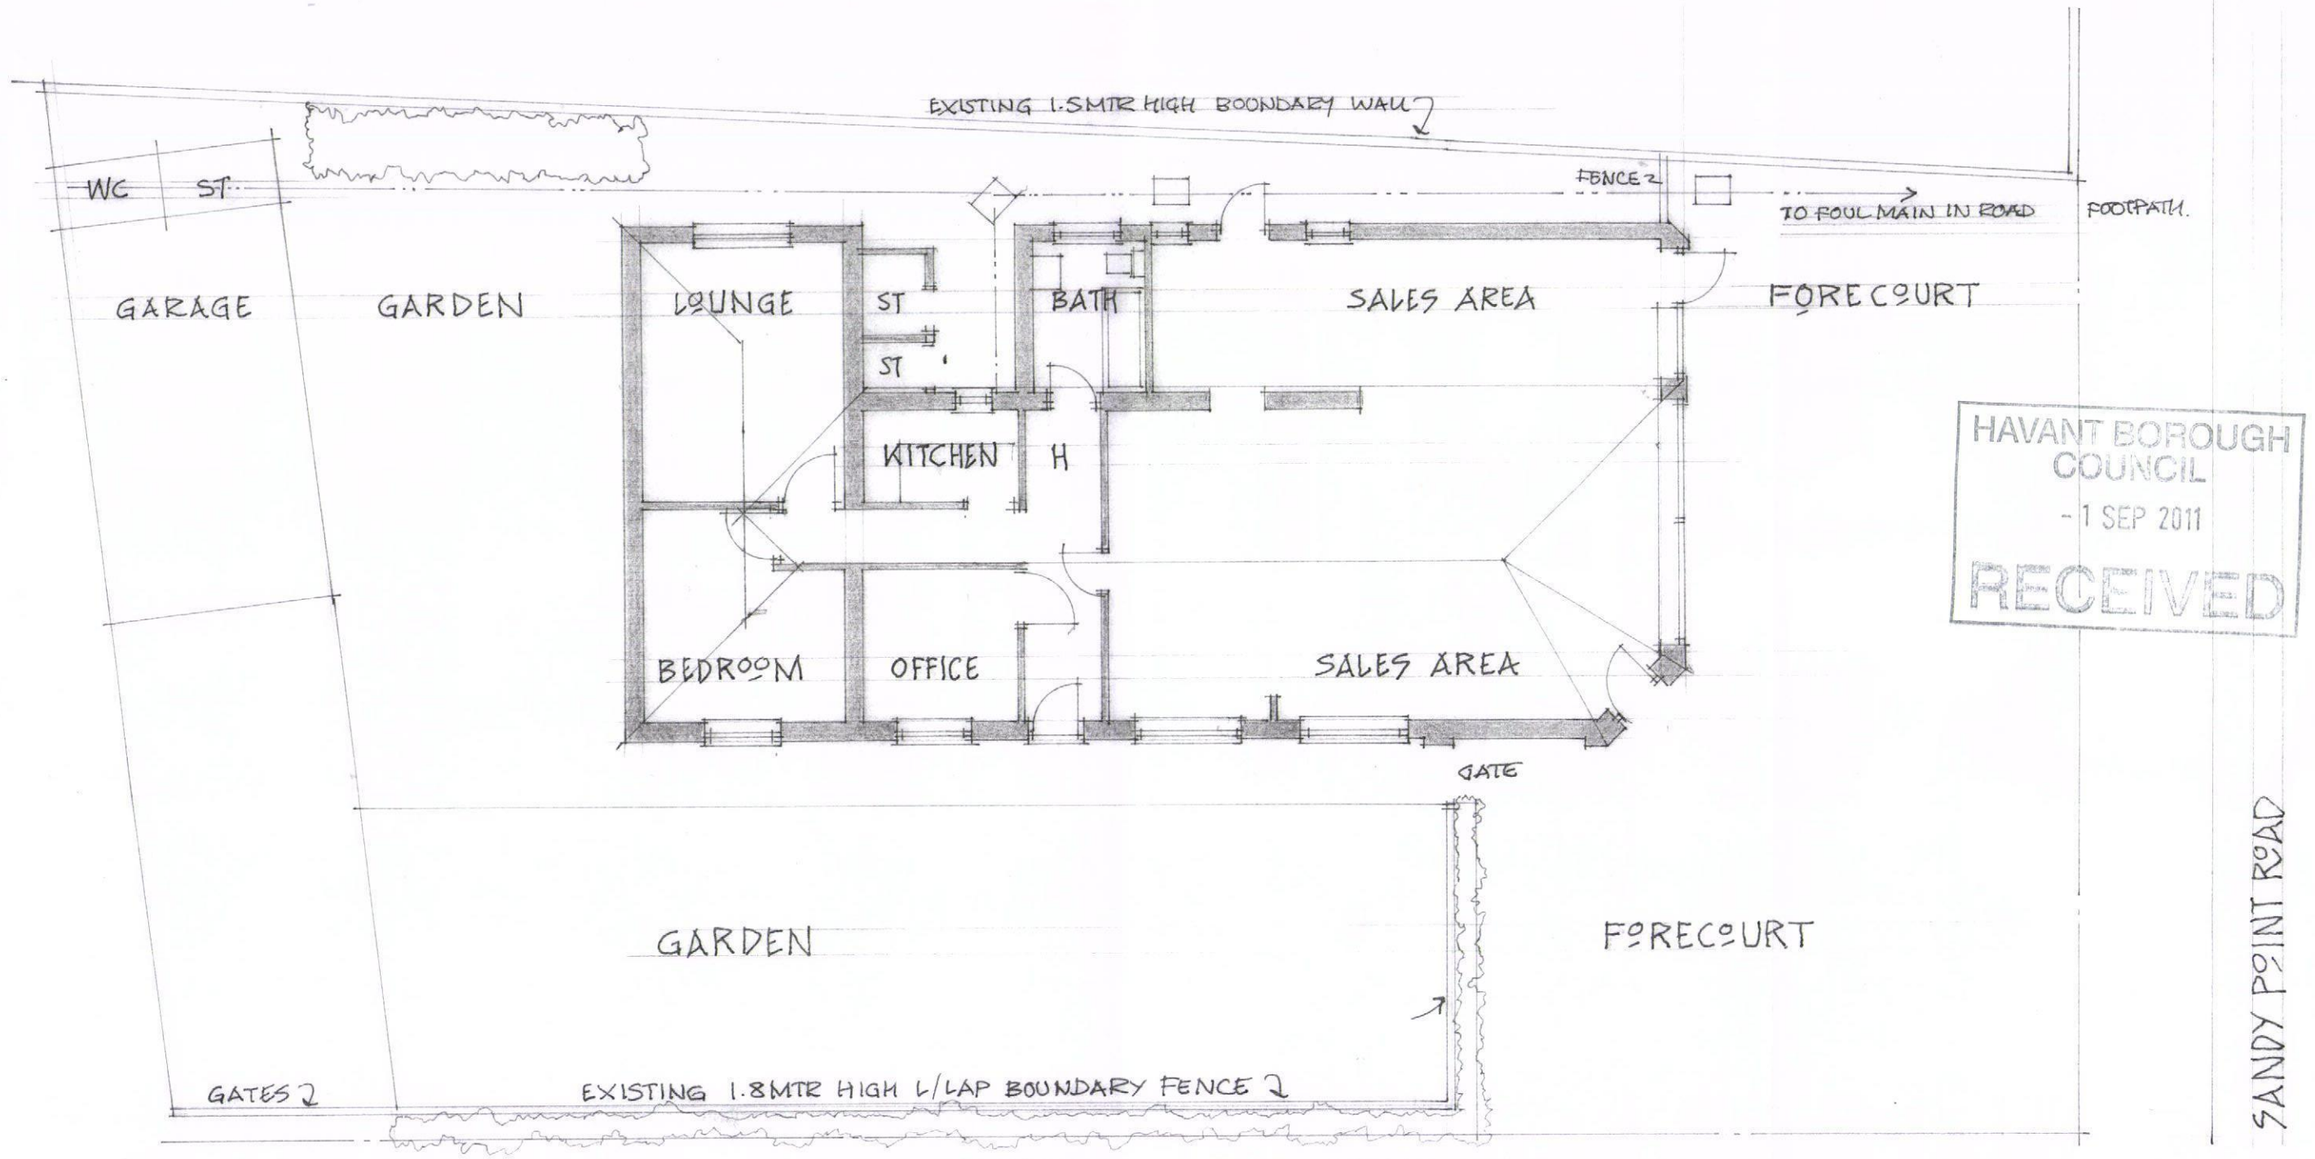


EXISTING GROUND FLOOR PLAN : SCALE 1:100

HAVANT BOROUGH COUNCIL
- 1 SEP 2011
RECEIVED

Mr Kanapatat ppllat
Charlies Farm Stores,
35 Sandy Point Road,
Hayling Island,
Hampshire. PO11 9RR.

Our ref: Y9111 / VA / LIR.

Architectural Planning limited.
Building Designers & Surveyors.

PROPOSED ALTERATIONS AND IMPROVEMENTS TO CHARLIES FARM STORES, SANDY POINT ROAD, HAYLING ISLAND. EXISTING BLOCK PLAN.
Scale 1: 100 @ A3. JULY 2011 : 9013-02.