REFUSE

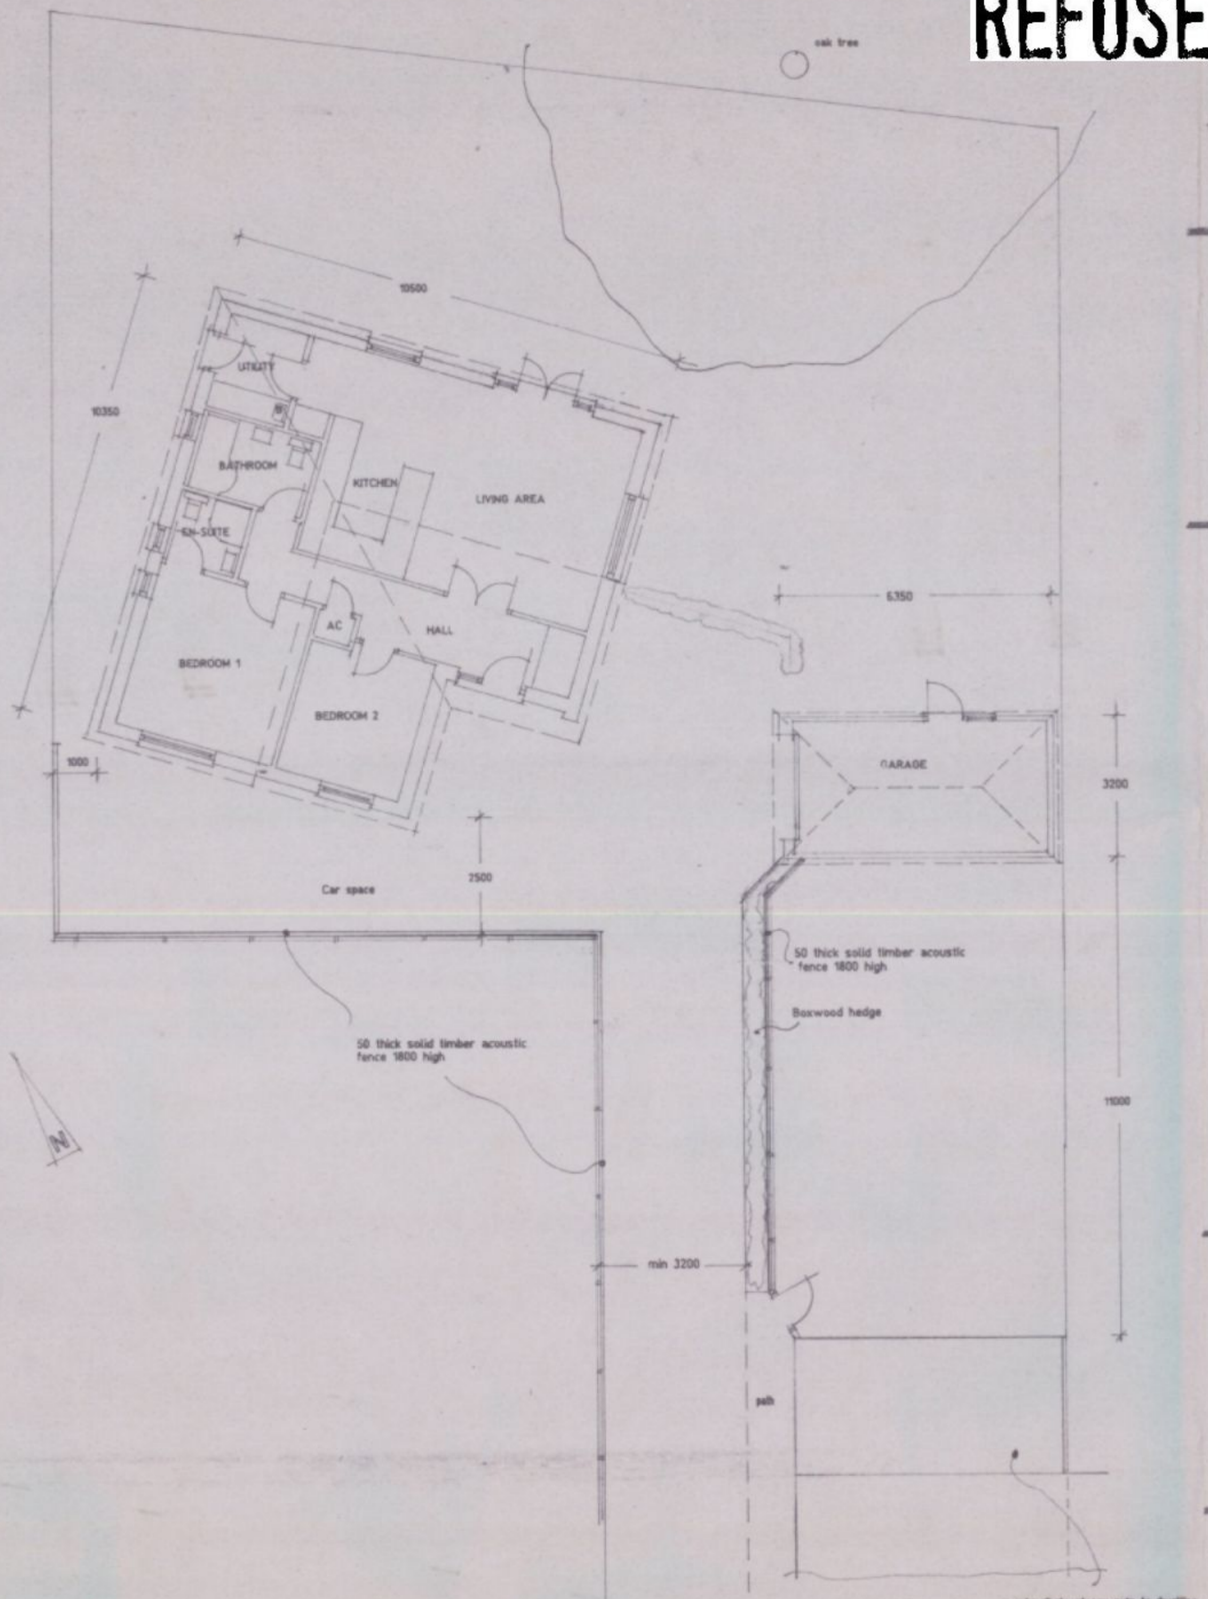

Site Plan / Proposed Floor Layout Plan.

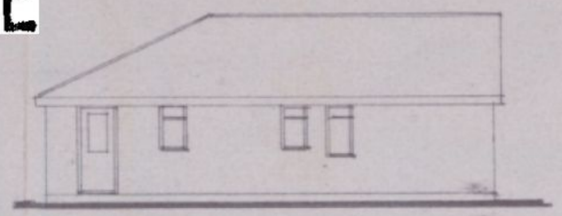

North West Elevation.

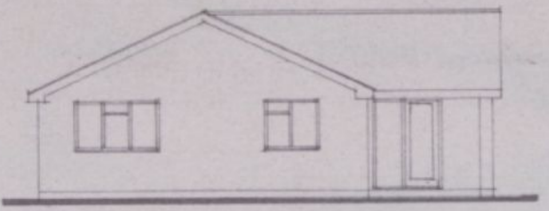

South West Elevtion.

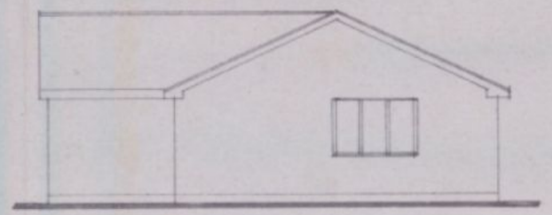

South East Elevation.

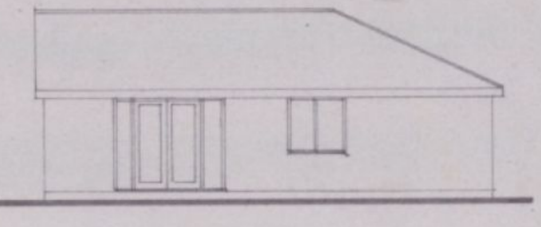

North East Elevation.

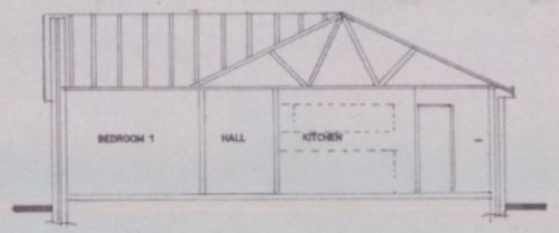

Typical Section.

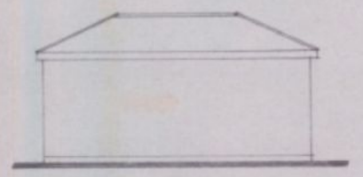

South Elevation.

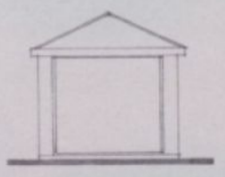

West Elev.



East Elev.



North Elevation.

HAVANT BOROUGH COUNCIL
11 FEB 2011
RECEIVED

1 0 1 2
Metres

Proposed bungalow and garage rear of 100 Jubilee Road, Waterlooville, Hants. PO7 7RE

D. Gould Esq..

Scale 1:100	Date May 2010
A2 Drawing Number	2
Revision	A