PERMIT

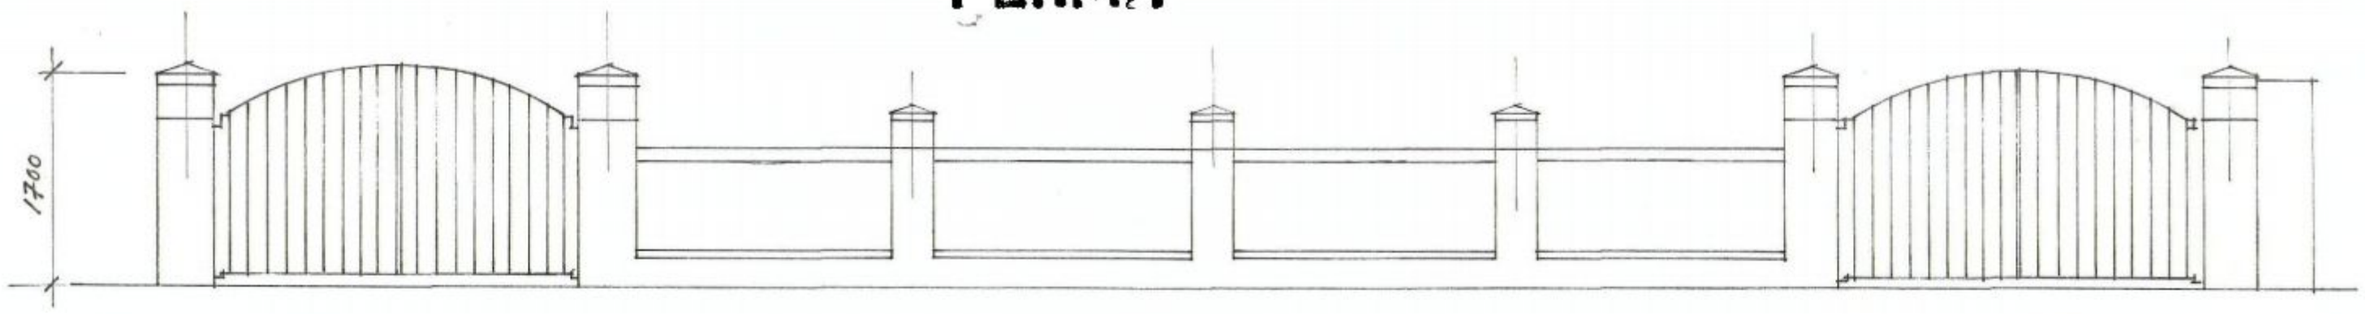

• EAST ELEVATION TO BOUNDARY WALL

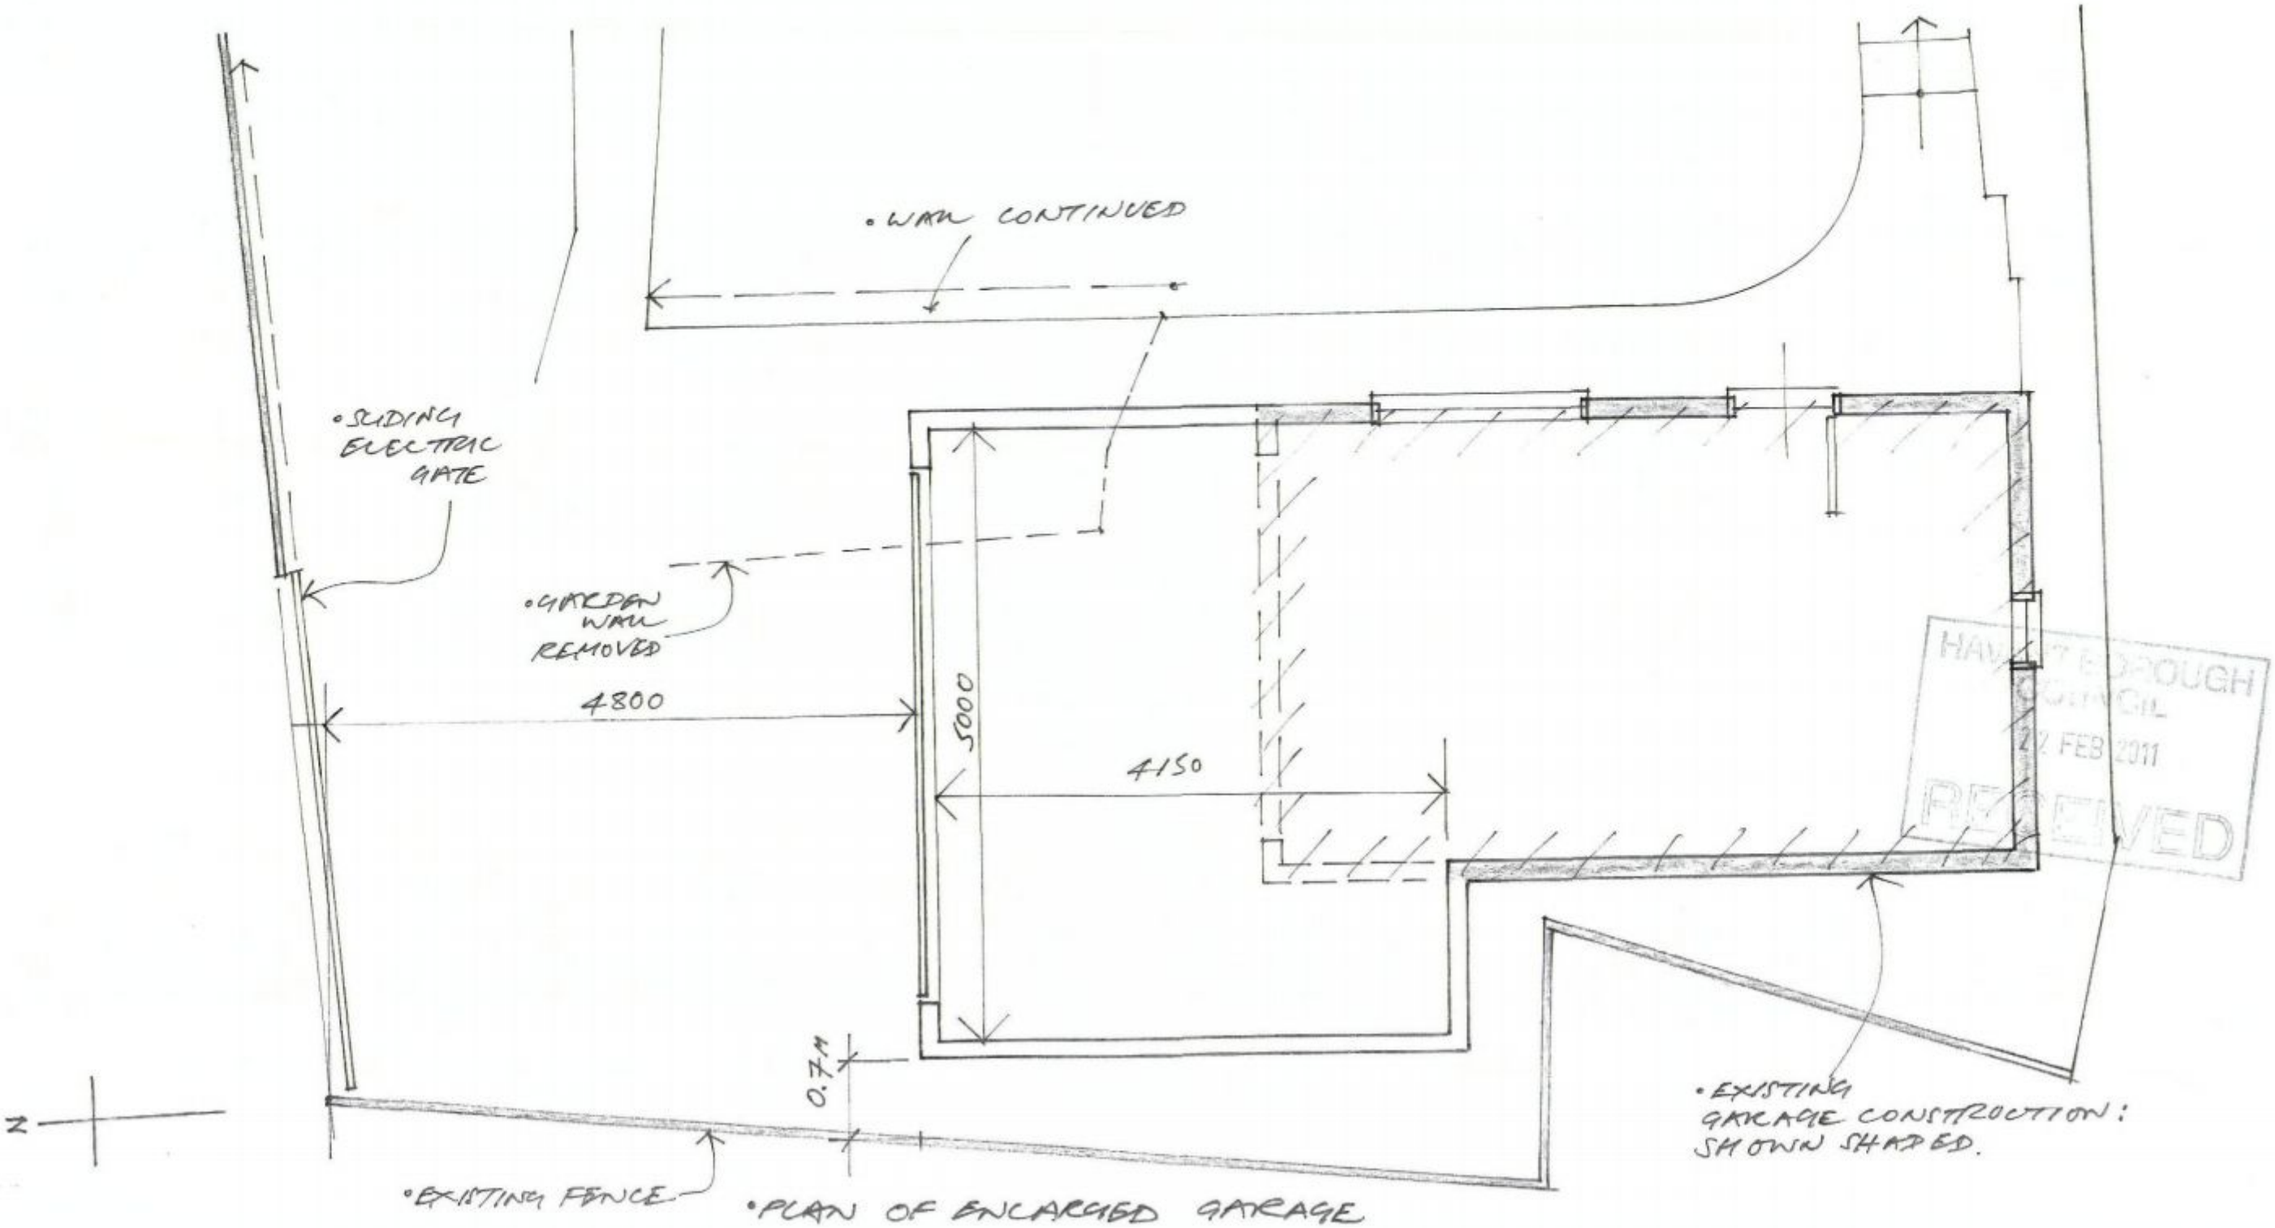

• PLAN OF ENLARGED GARAGE

HAWKES BOROUGH COUNCIL
22 FEB 2011
RECEIVED

129 WEST LANE, HATLING ISLAND.

NEW FRONTAGE WALL + ENLARGED GARAGE

1:50 JAN '11

DRG. NO. 3297/07B

ANTHONY PERRY ASSOC.
TEL/FAX 02892 818652