

HAYANT BOROUGH COUNCIL
DEVELOPMENT CONTROL
27 JUN 2012
RECEIVED

HAYANT BOROUGH
COUNCIL
07 JUN 2012
RECEIVED

A	Date	Revision

© copyright

THORNS-YOUNG
ARCHITECTURAL

THORNS-YOUNG LTD.
277 Cox Sea Road, Hayle, Cornwall TR27 9NQ
Tel: 01949 8167 1963 Fax: 01949 8166 2411

Client
mr b laly


Job Title
39 sea front
hayling island

Drawing Title
section

Scale 1:50
1:100 A3
: at A1

Date sept 2011 Drawn by sa

Dwg. No. 4127-11-5 Rev.

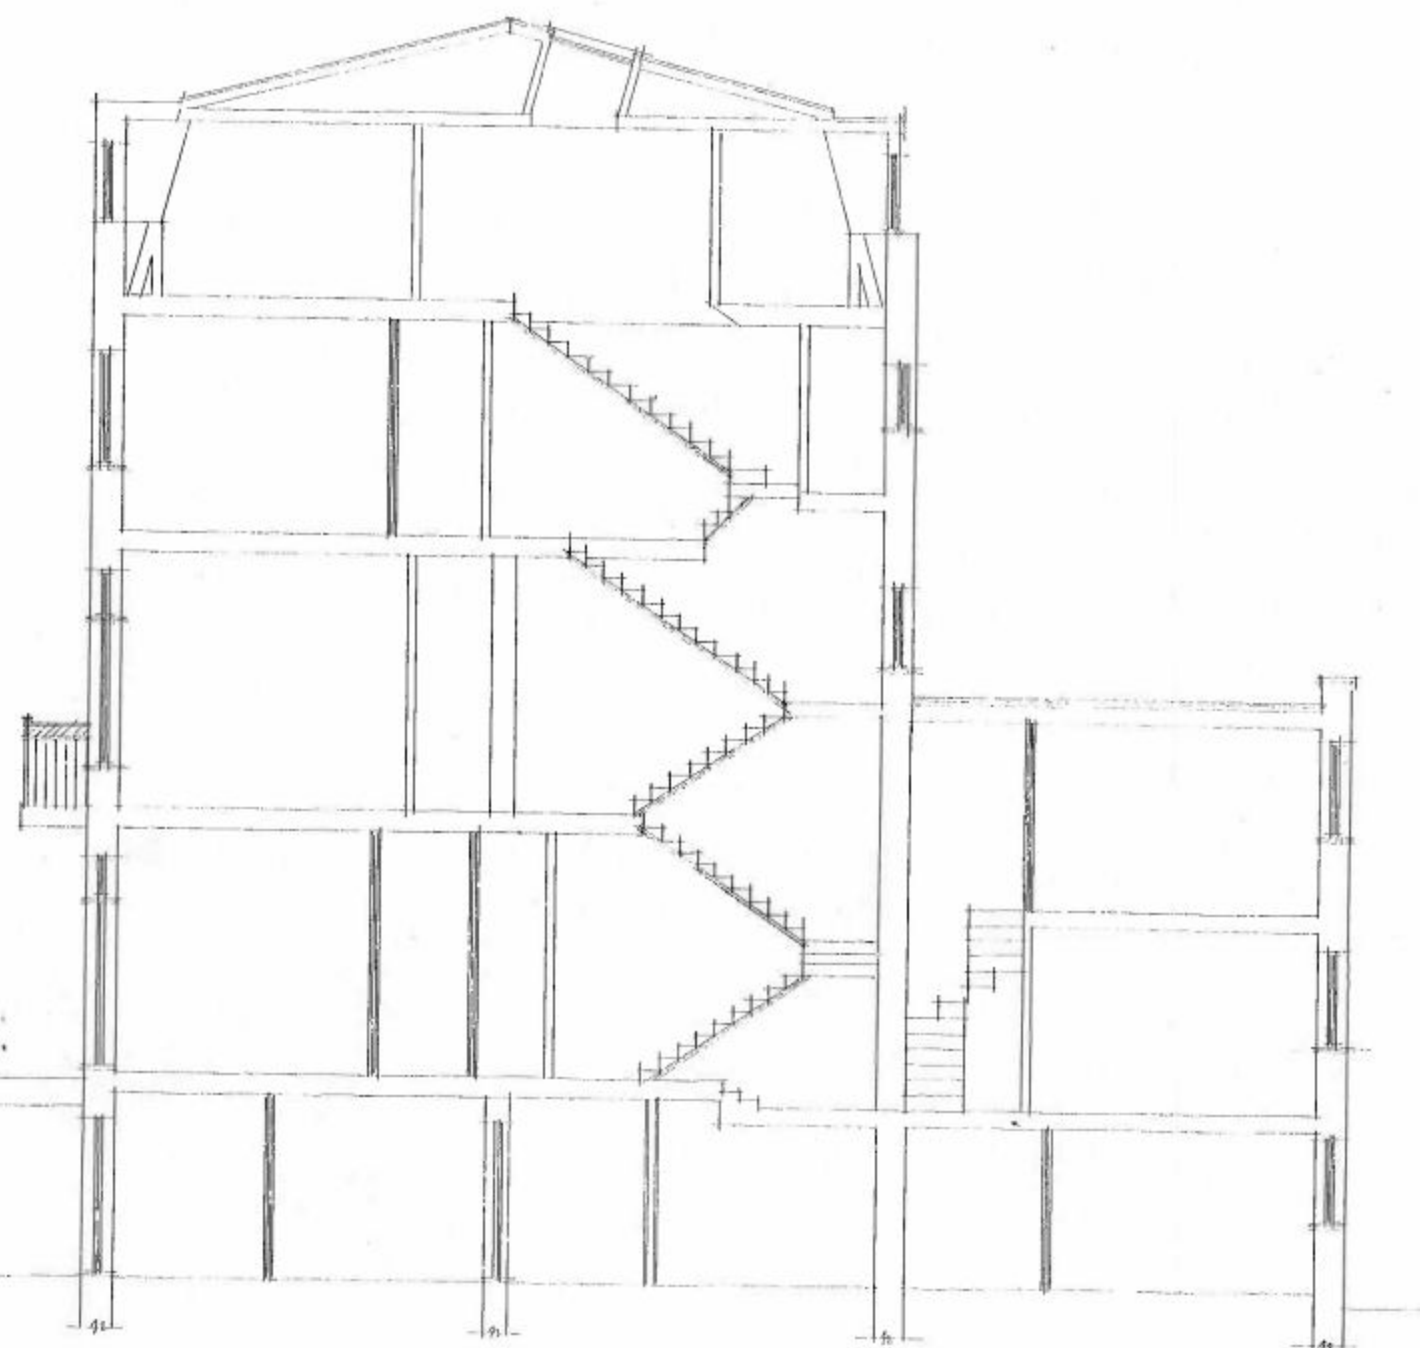

proposed section

0 1 2 3 4 5 scale 1:50 m
0 2 4 6 8 10 scale 1:100 m
1:100 A3