




FRONT ELEVATION

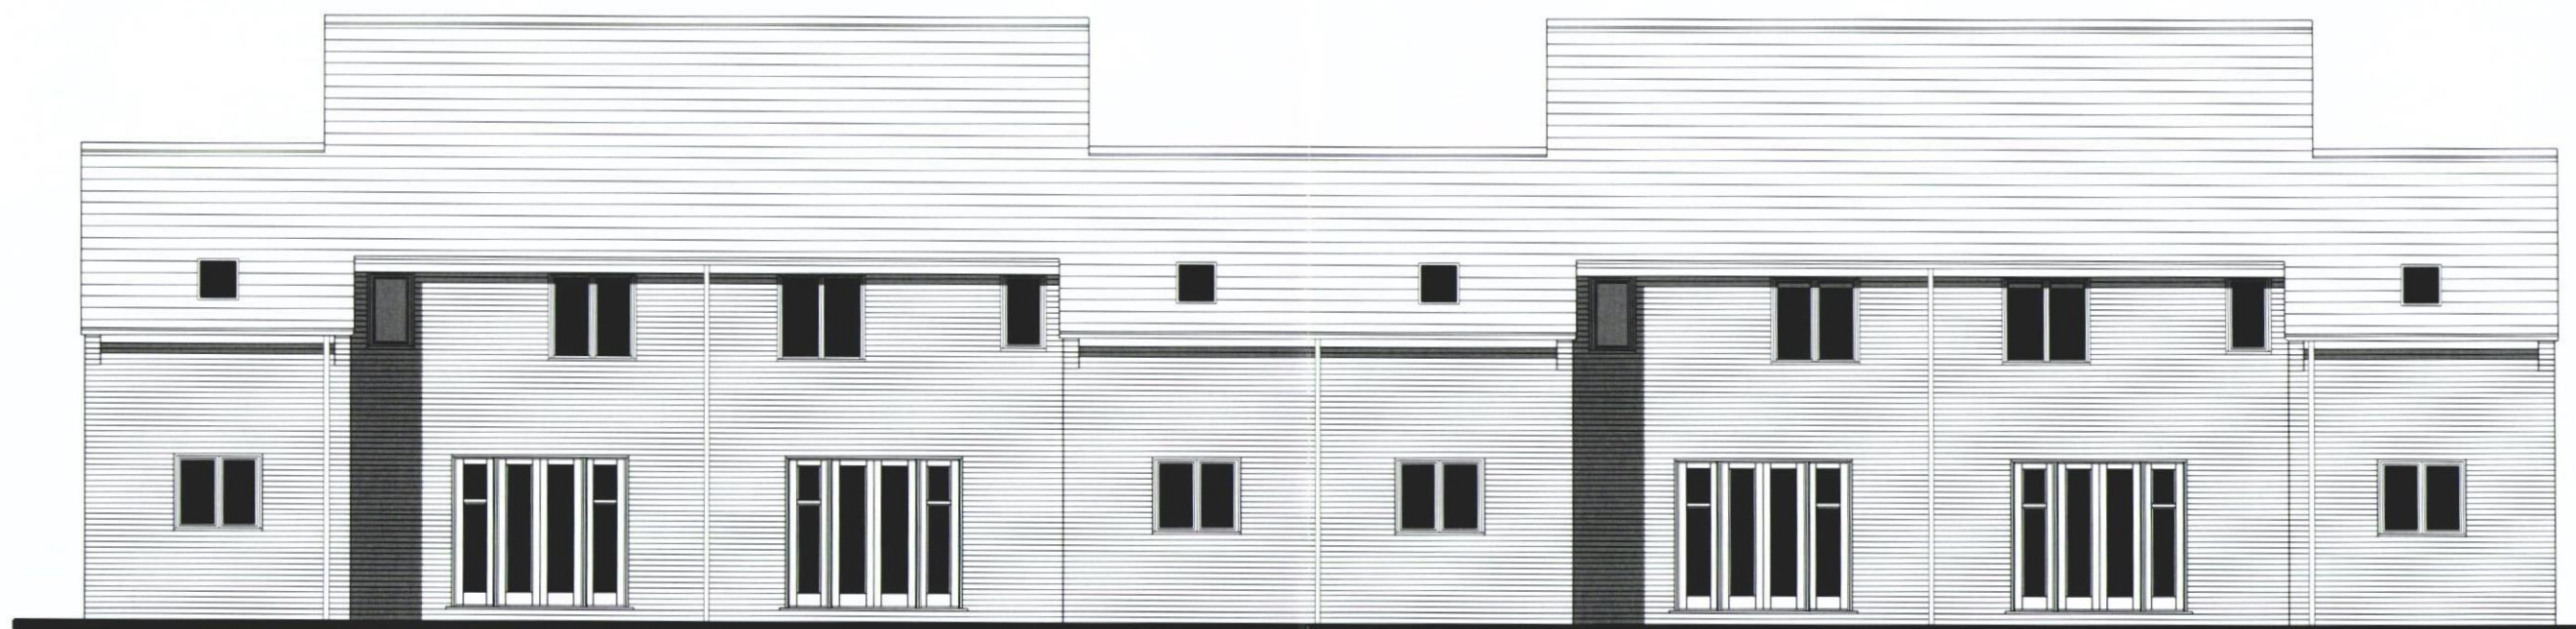

REAR ELEVATION



House Type M

BLOOR HOMES
©this drawing is copyright.

New Lane
Havant

Oct 2012
1:100 @ A3

Plots 8-11 Front & Rear Elevations

NW-0002-09-M.05