


PROPOSED FIRST FLOOR

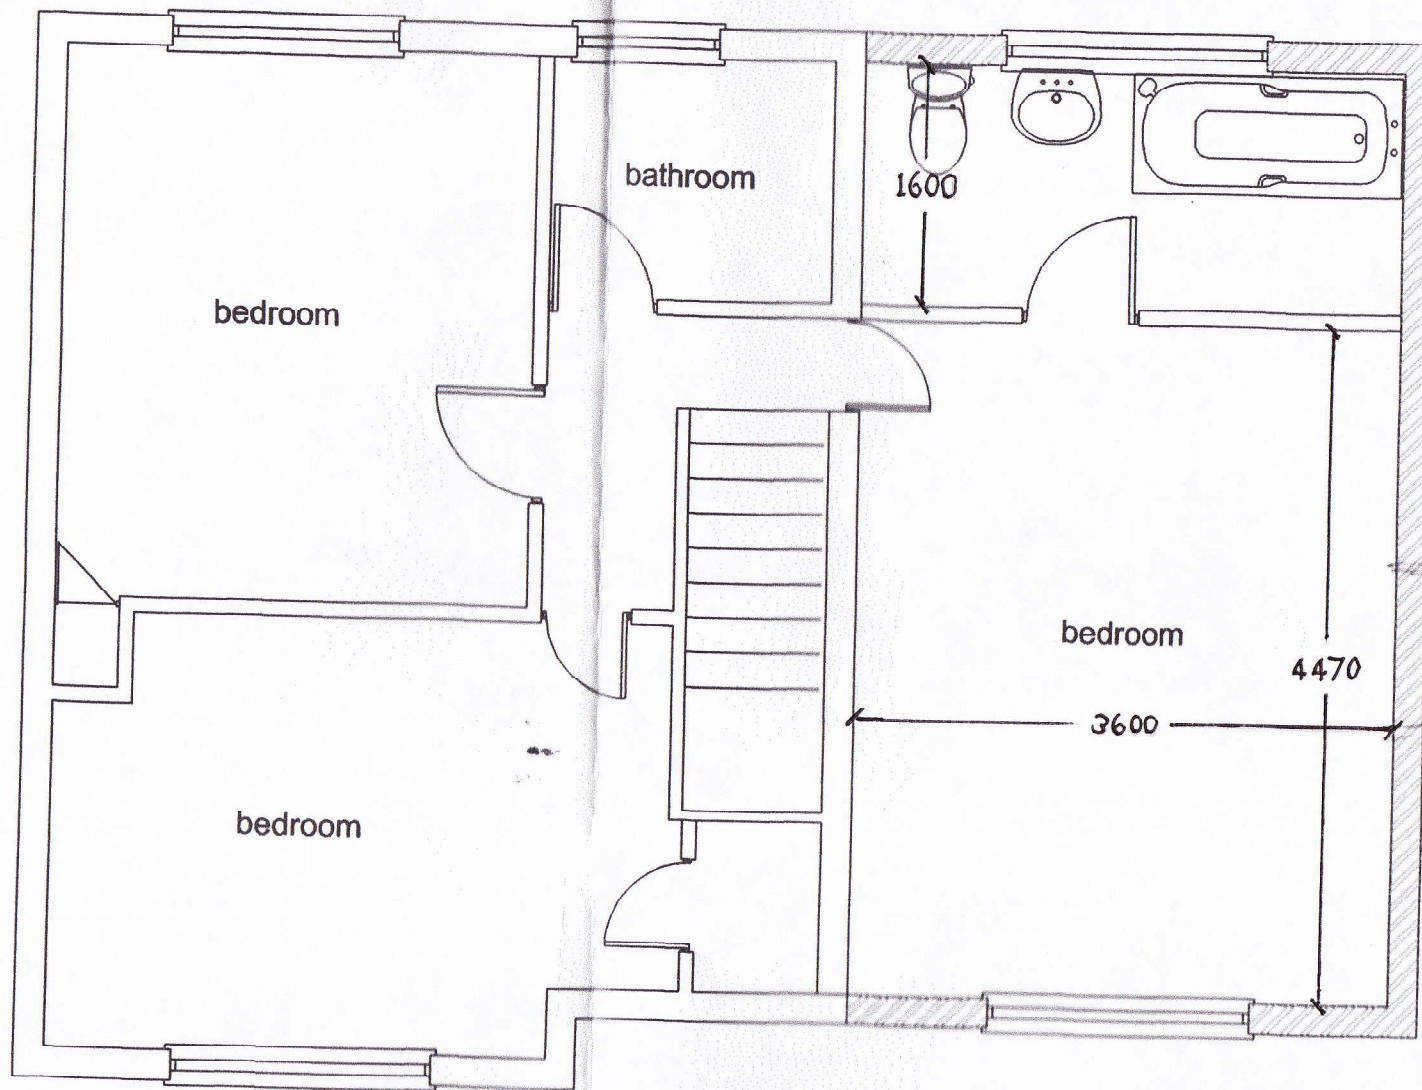

SCALE 1:50