


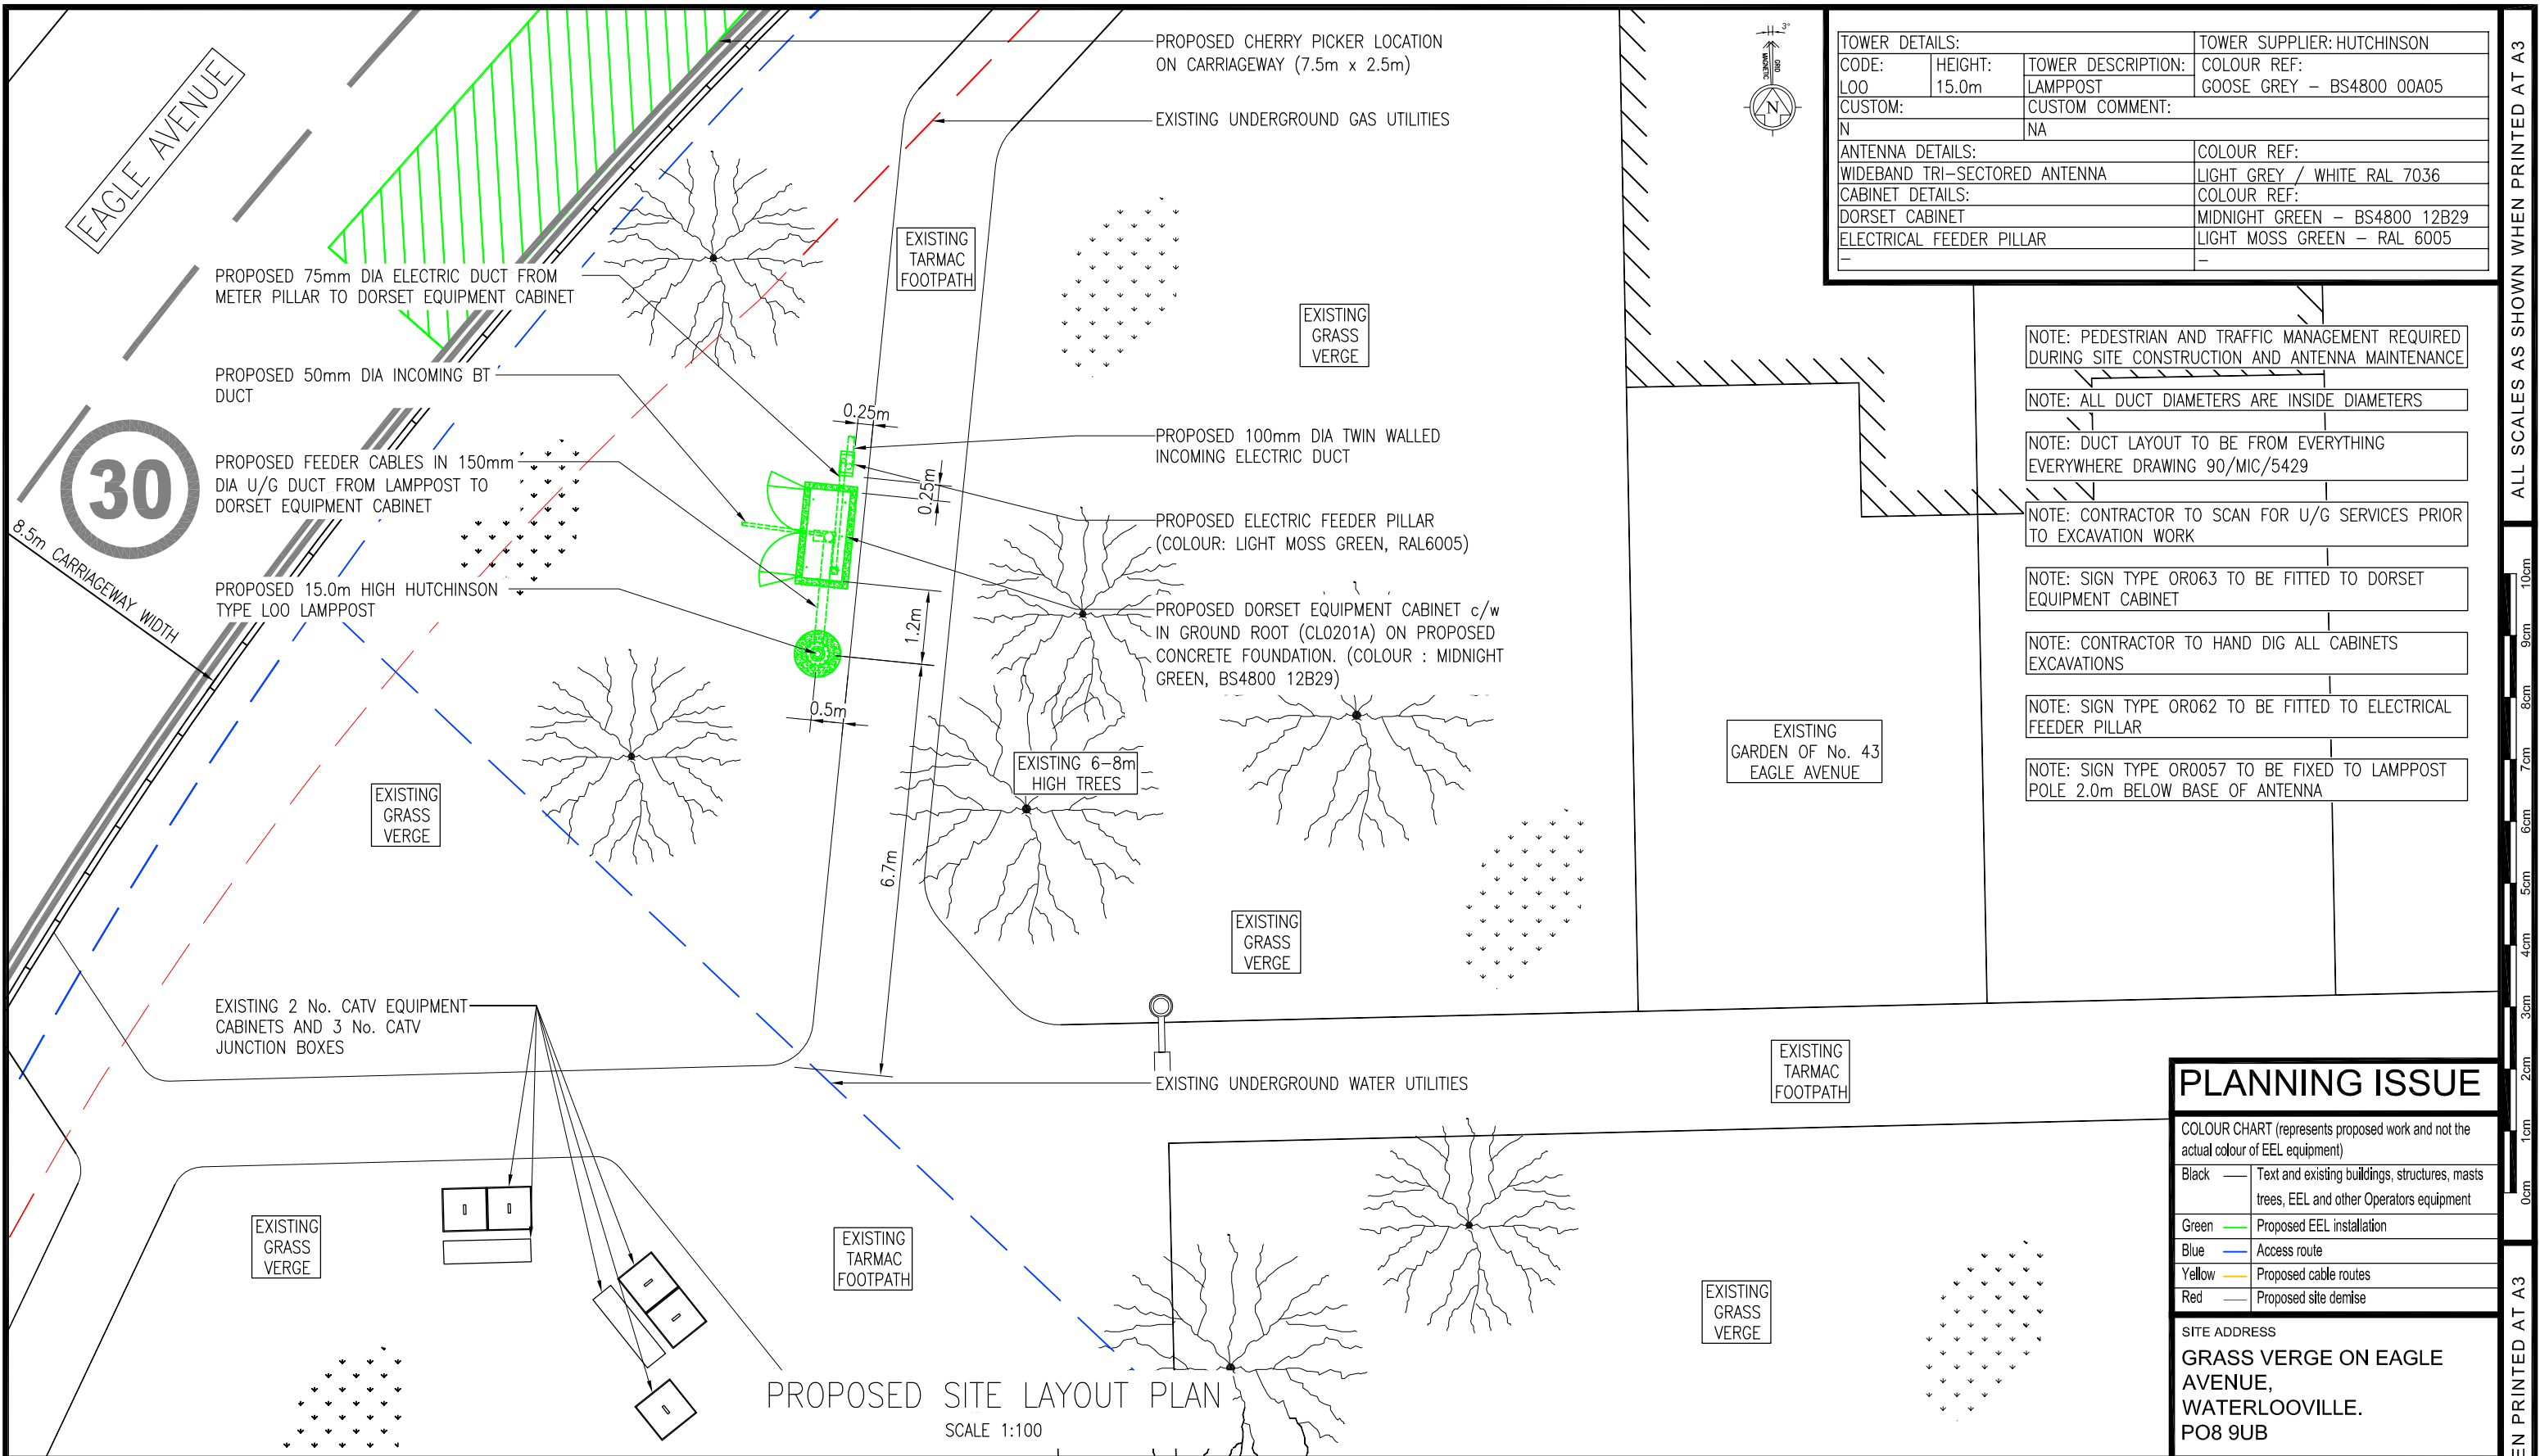

TOWER DETAILS:			TOWER SUPPLIER: HUTCHINSON
CODE: L00	HEIGHT: 15.0m	TOWER DESCRIPTION: LAMPOST	COLOUR REF: GOOSE GREY - BS4800 00A05
CUSTOM: N	CUSTOM COMMENT: NA		
ANTENNA DETAILS:			COLOUR REF:
WIDEBAND TRI-SECTORED ANTENNA			LIGHT GREY / WHITE RAL 7036
CABINET DETAILS:			COLOUR REF:
DORSET CABINET			MIDNIGHT GREEN - BS4800 12B29
ELECTRICAL FEEDER PILLAR			LIGHT MOSS GREEN - RAL 6005
			-

- NOTE: PEDESTRIAN AND TRAFFIC MANAGEMENT REQUIRED DURING SITE CONSTRUCTION AND ANTENNA MAINTENANCE
- NOTE: ALL DUCT DIAMETERS ARE INSIDE DIAMETERS
- NOTE: DUCT LAYOUT TO BE FROM EVERYTHING EVERYWHERE DRAWING 90/MIC/5429
- NOTE: CONTRACTOR TO SCAN FOR U/G SERVICES PRIOR TO EXCAVATION WORK
- NOTE: SIGN TYPE OR063 TO BE FITTED TO DORSET EQUIPMENT CABINET
- NOTE: CONTRACTOR TO HAND DIG ALL CABINETS EXCAVATIONS
- NOTE: SIGN TYPE OR062 TO BE FITTED TO ELECTRICAL FEEDER PILLAR
- NOTE: SIGN TYPE OR0057 TO BE FIXED TO LAMPOST POLE 2.0m BELOW BASE OF ANTENNA

PLANNING ISSUE

COLOUR CHART (represents proposed work and not the actual colour of EEL equipment)	
Black	Text and existing buildings, structures, masts trees, EEL and other Operators equipment
Green	Proposed EEL installation
Blue	Access route
Yellow	Proposed cable routes
Red	Proposed site demise

SITE ADDRESS
GRASS VERGE ON EAGLE AVENUE,
WATERLOOVILLE.
PO8 9UB

Harlequin Group
Innovation Centre, Maidstone Road,
Chatham, Kent, ME5 9FD
Tel 01634 683 635
Fax 01634 661 550

ICNIRP DETAILS	
ACCESS CLASSIFICATION	PUBLIC
DESIGN CLASSIFICATION	PUBLIC
NOTES: 1) SINGLE OPERATOR SITE (E.E.L ONLY) - SITE COMPLIANT TO 12TRX VALUES	

DOES THIS SITE DESIGN CONFIRM TO THE FOLLOWING EEL DOCUMENTS : PLAN 168 Ver 6.2 & SPEC 253 Ver 7.4	YES	NO
	X	
IF NO DETAIL THE EXCEPTIONS BELOW :		
1.		
2.		
3.		
CROWN COPYRIGHT RESERVED. MAPS REPRODUCED WITH THE PERMISSION OF THE CONTROLLER OF HM'S STATIONERY OFFICE.		
LOCATION PLAN - Digital Mapping Solutions from Dotted eyes. © Crown Copyright 2012. All rights reserved Licence number 100019918		
SITE BLOCK PLAN - Digital Mapping Solutions from Promap. © Crown Copyright 2012. All rights reserved Serial number 100020449		

A	FIRST ISSUE	RA	04.09.12
REV	DESCRIPTION	BY	DATE

SCALE AS SHOWN WHEN PRINTED AT A3	DRAWN RA DATE 23.08.12	CHECKED BA DATE 03.09.12	APPROVED IMC DATE 04.09.12
--------------------------------------	------------------------------	--------------------------------	----------------------------------

ALL DIMENSIONS IN mm UNLESS OTHERWISE STATED.
THIS DRAWING TO BE READ IN CONJUNCTION WITH OTHER RELEVANT DRAWINGS.

TITLE
COWPLAIN
EAGLE AVENUE SF
BTS
PROPOSED SITE LAYOUT

THIRD PARTY REF. HD102-20598	SITE CODE HAM0535	OPT LETTER A	DRG TYPE GA	DRG No 03	REV A
---------------------------------	----------------------	-----------------	----------------	--------------	----------

everything everywhere™
Hatfield Business Park
Hatfield
Hertfordshire
AL10 9BW

ALL SCALES AS SHOWN WHEN PRINTED AT A3