


24 DELFT GARDENS. PROPOSED 1/50

HAVANT BOROUGH
COUNCIL
03 SEP 1972
RECEIVED

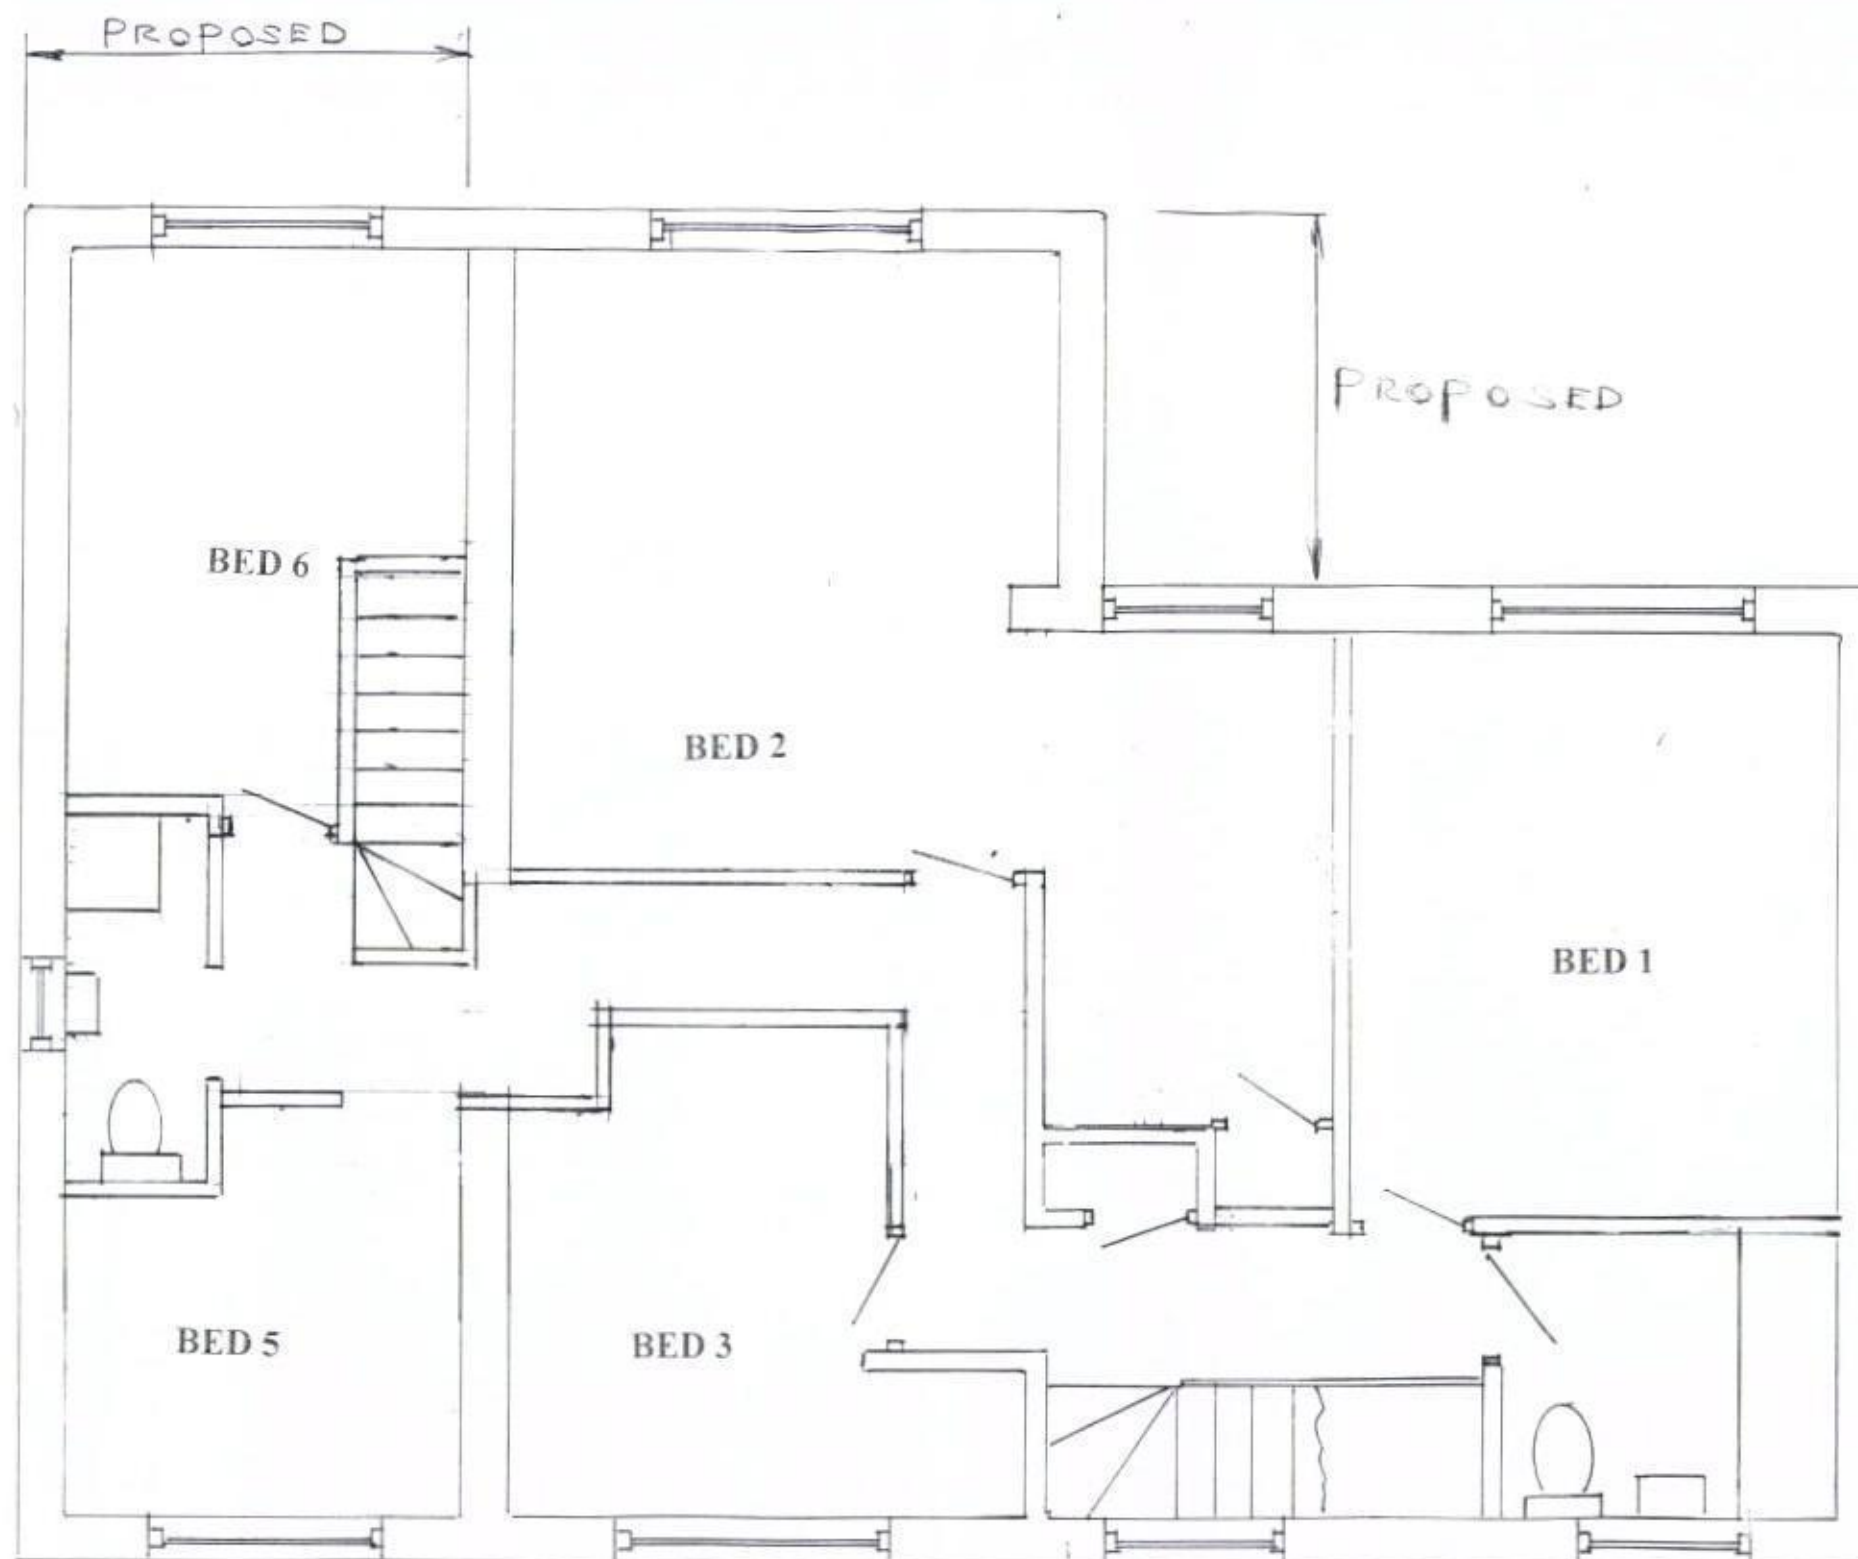

FIRST FLOOR