




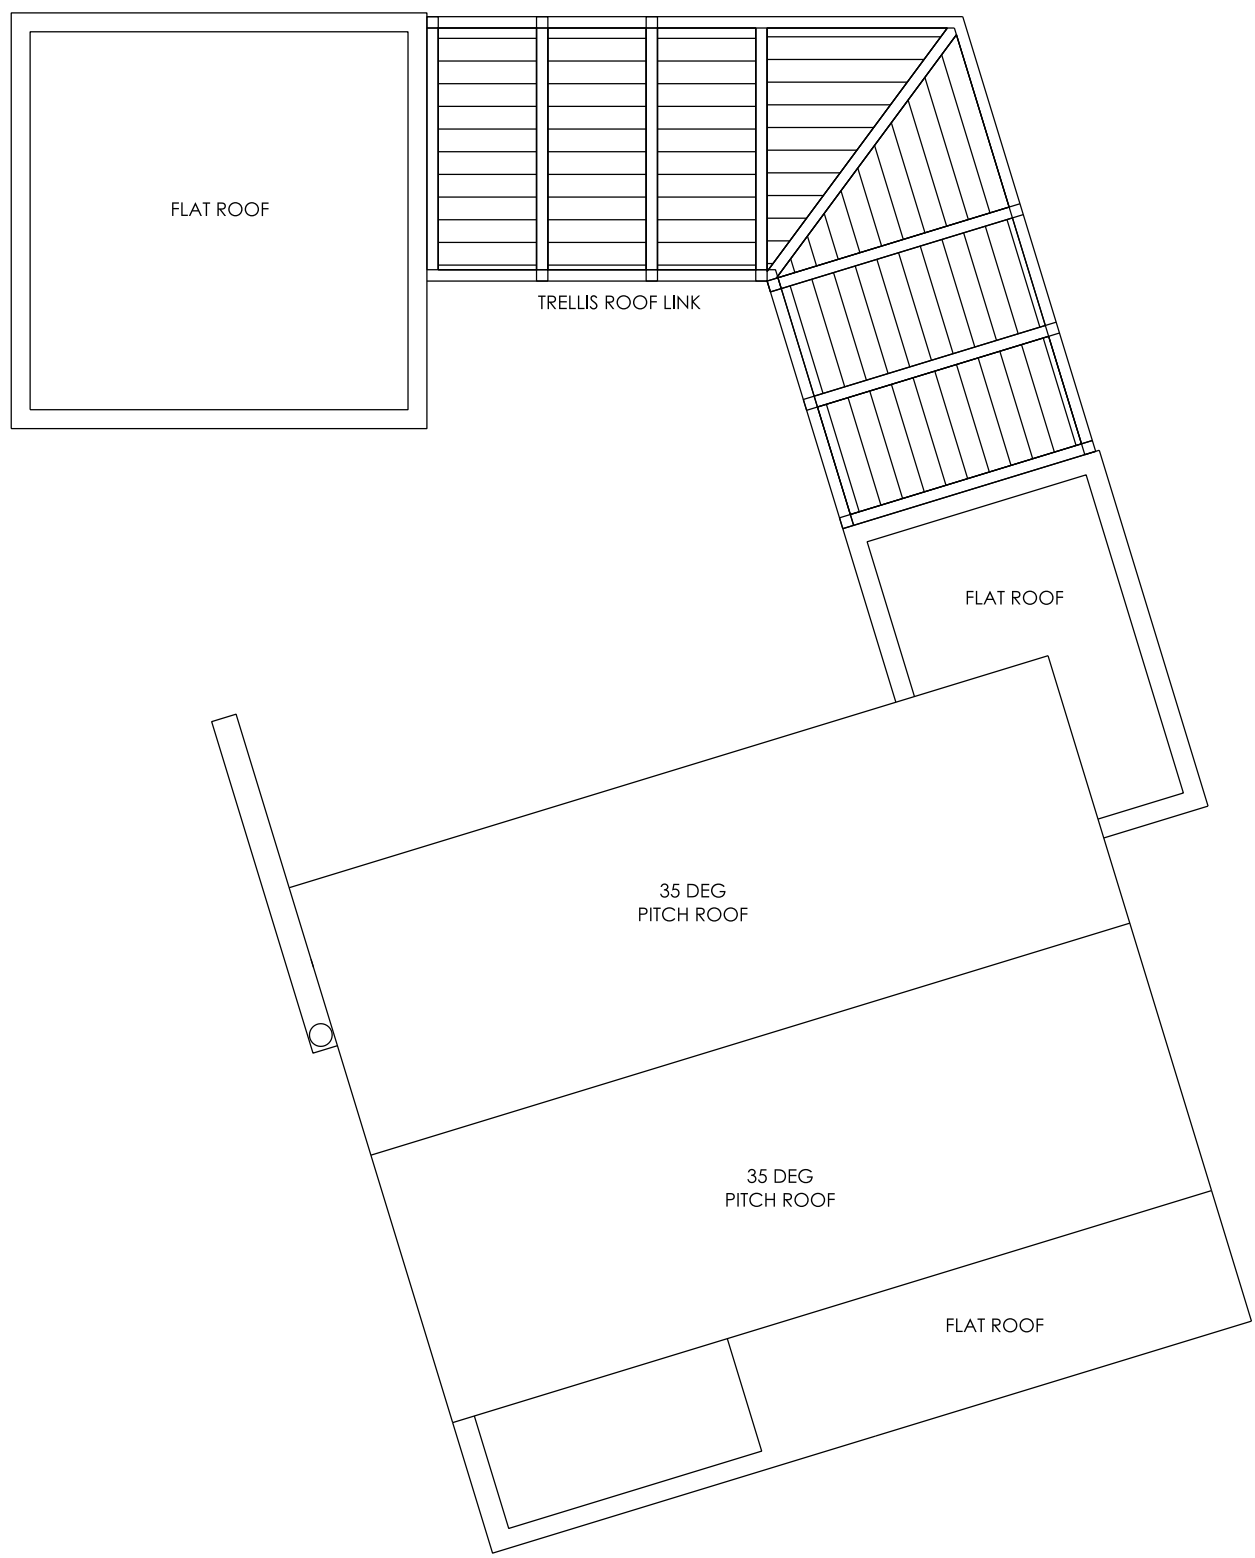

ROOF PLAN

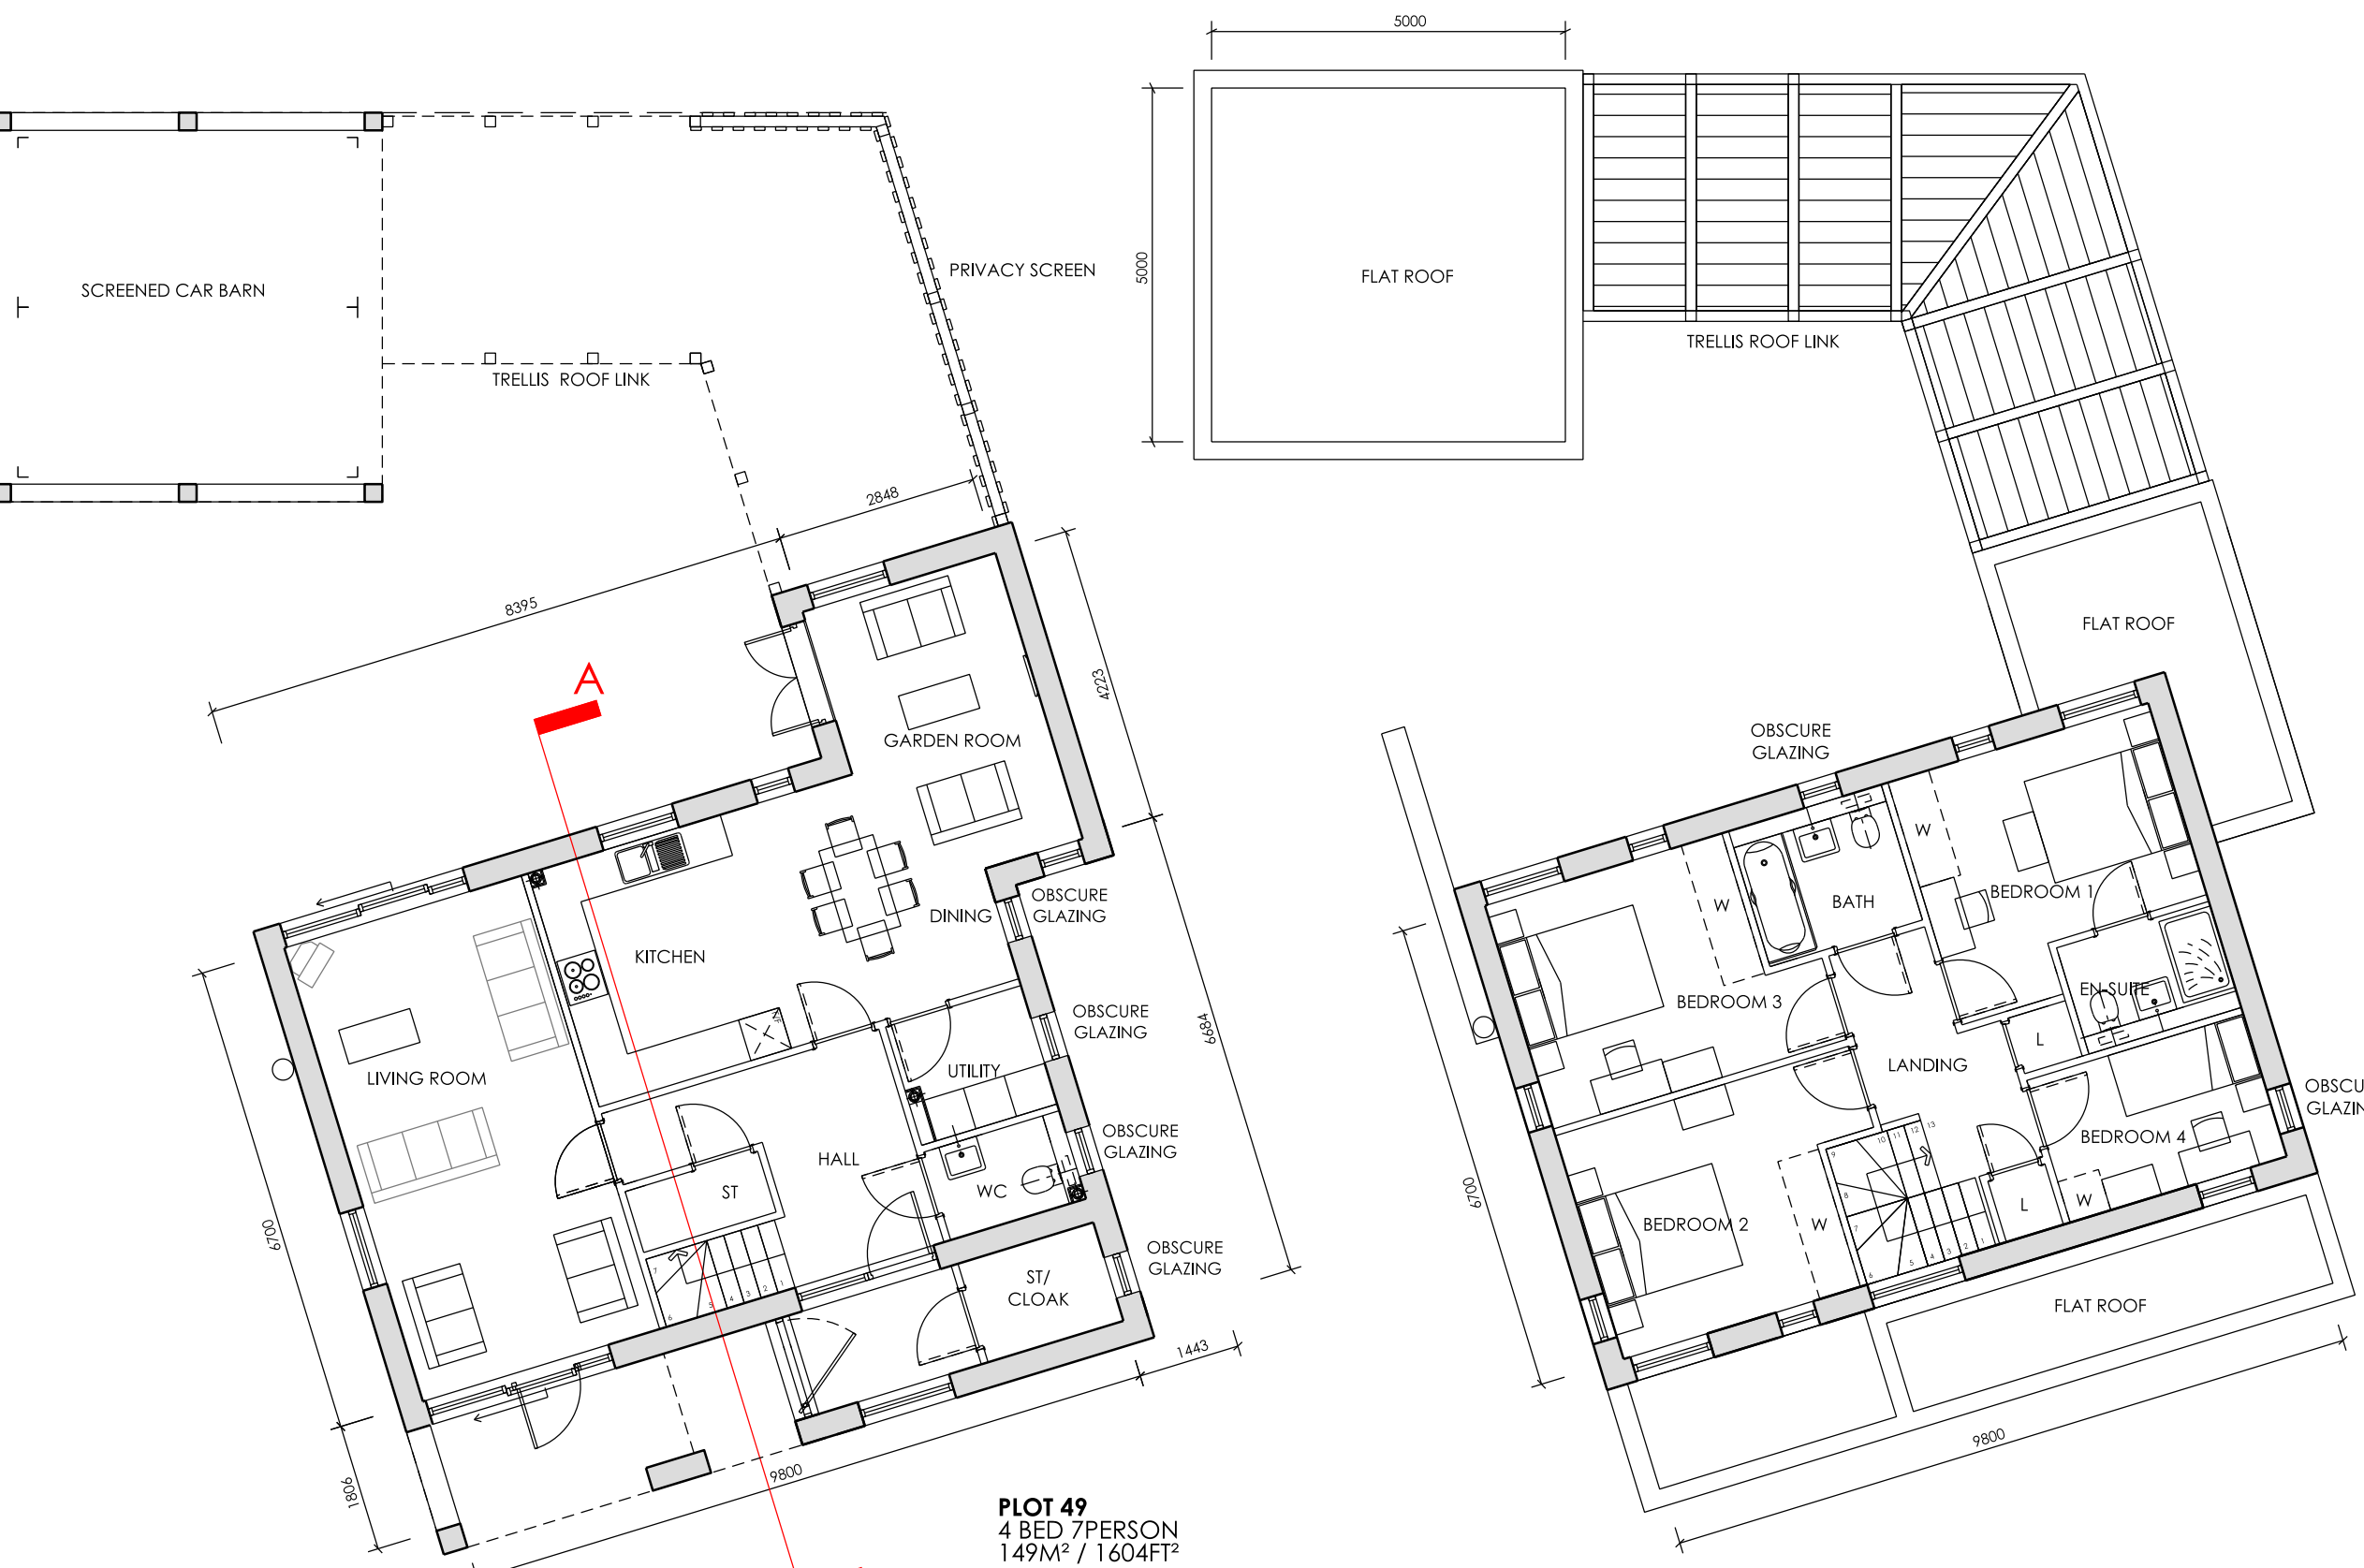

GROUND FLOOR PLAN
1:100 SCALE @ A1

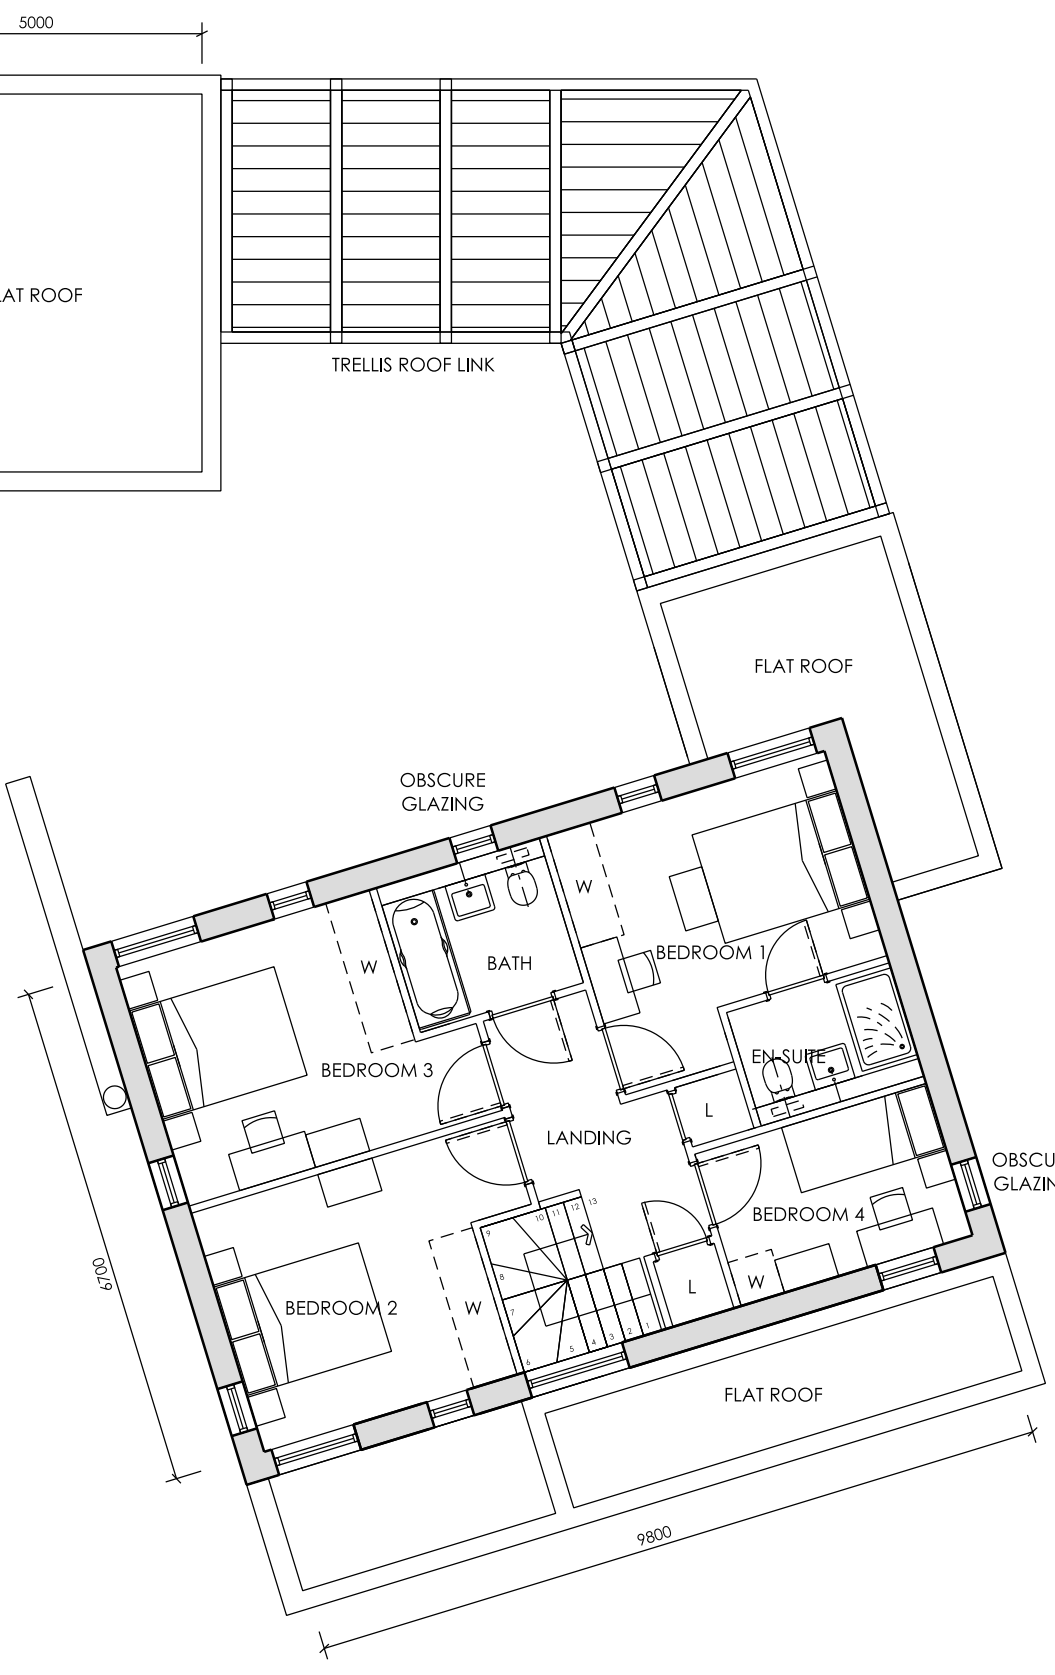


FIRST FLOOR PLAN


MATERIALS KEY	WALLS	
	01	Multi stock brickwork
MATERIALS KEY	ROOF/EAVES/VERGES/SOFFITS/RAINWATER GOODS	
	10	Blue/black slate with matching ridge + hip slates
MATERIALS KEY	WINDOWS/DOOR AND GLAZING SYSTEMS	
	20	White UPVC framed window doors & glazing systems
MATERIALS KEY	DOORS/PORCHES/GUARDINGS	
	30	Profiled front doors, to style shown




FRONT ELEVATION - PLOT 49

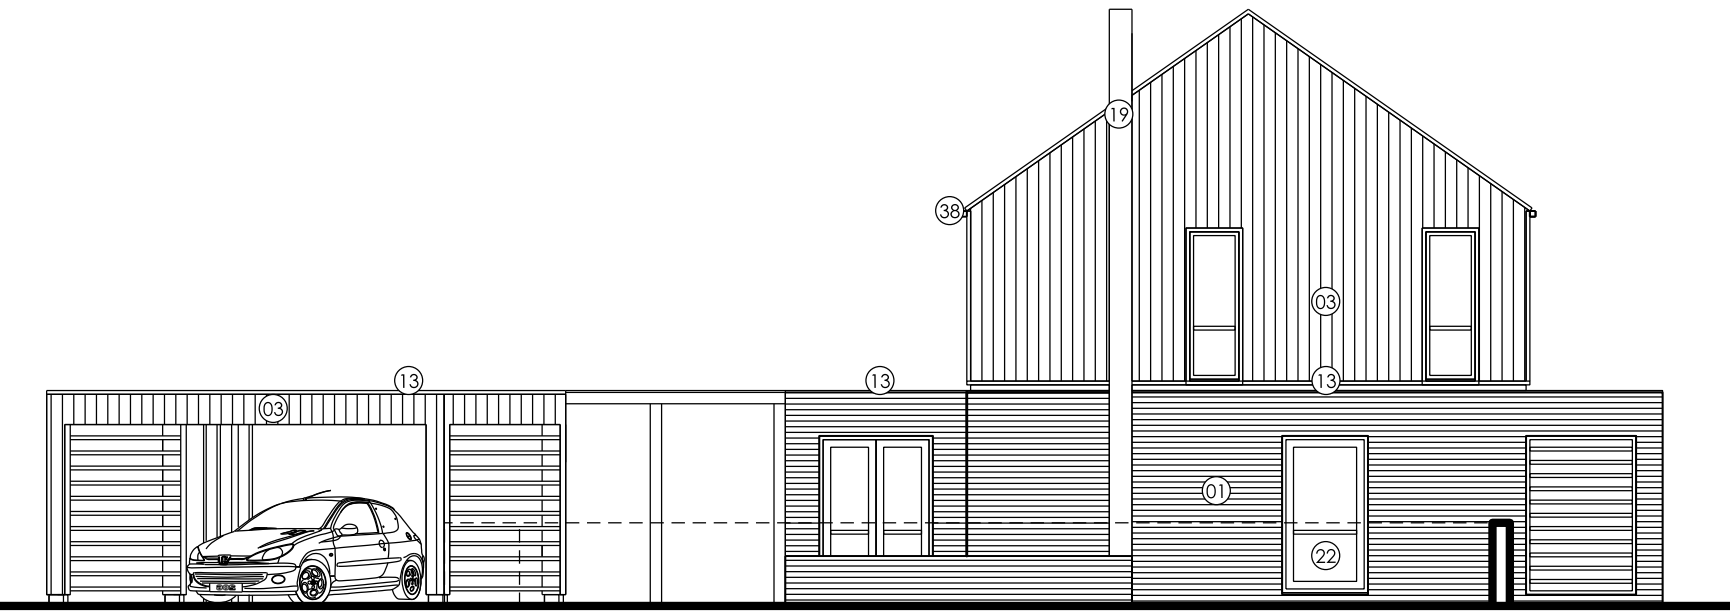

SIDE ELEVATION - PLOT 49

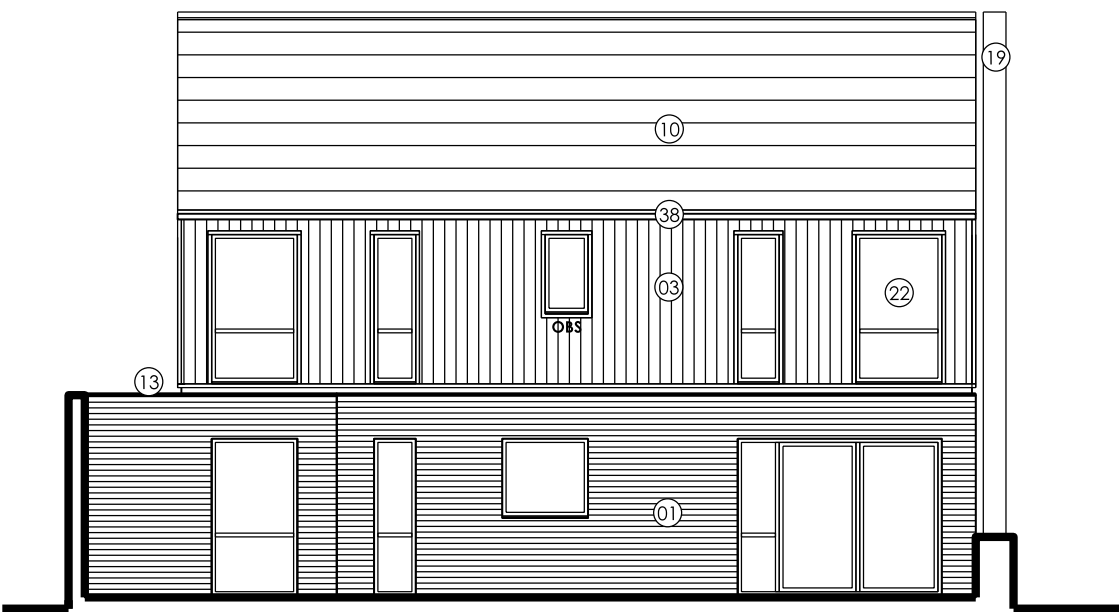

REAR ELEVATION - PLOT 49

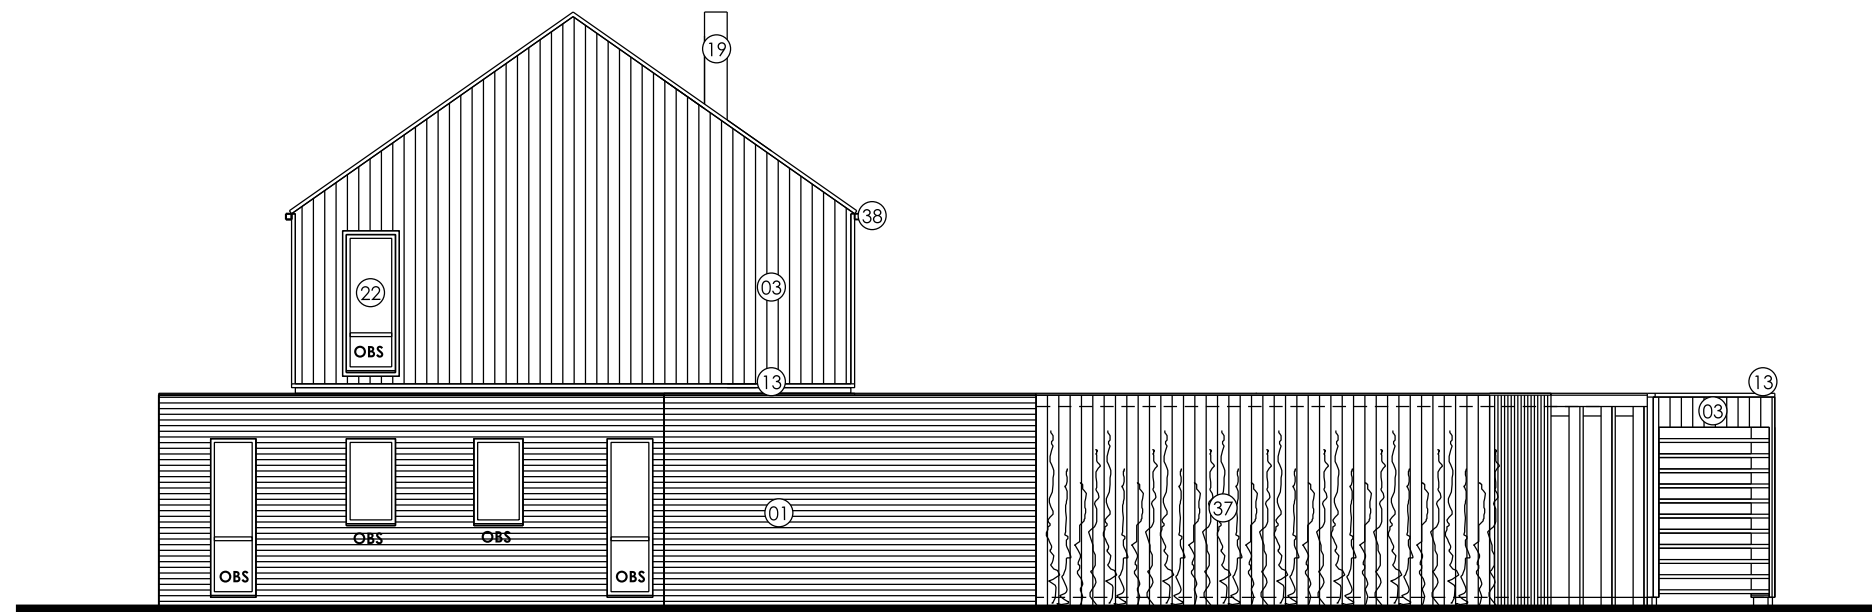


SIDE ELEVATION - PLOT 49

HULBERT ROAD STREET ELEVATION - 1:250 SCALE @ A1



P2 - MG - JULY 2012 - MINOR INTERNAL AMENDMENTS IN LINE WITH CLIENTS COMMENTS

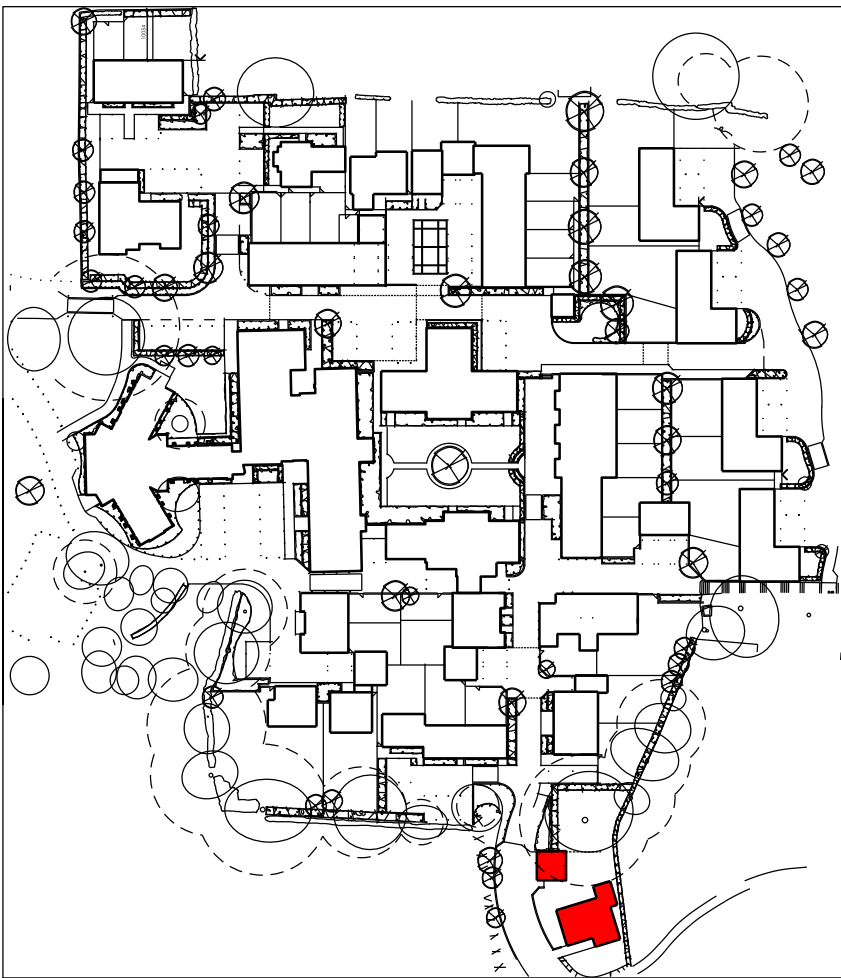

POPE PRIESTLEY ARCHITECTS
ARCHITECTURE | TOWN PLANNING | URBAN DESIGN
FERRY HOUSE, CANUTE ROAD, SOUTHAMPTON, HAMPSHIRE, SO14 3FJ. T: +44 (0)23 8033228 F: +44 (0)23 8063288 E: info@popepriestley.co.uk
S1 MICHAELS CONVENT
LONDON ROAD
WATERLOOVILLE
HAMPSHIRE
BLOCK L
PRIVATE
PLANS, SECTION & ELEVATIONS
PLOT 49
PP1144/ 131-00
P2