
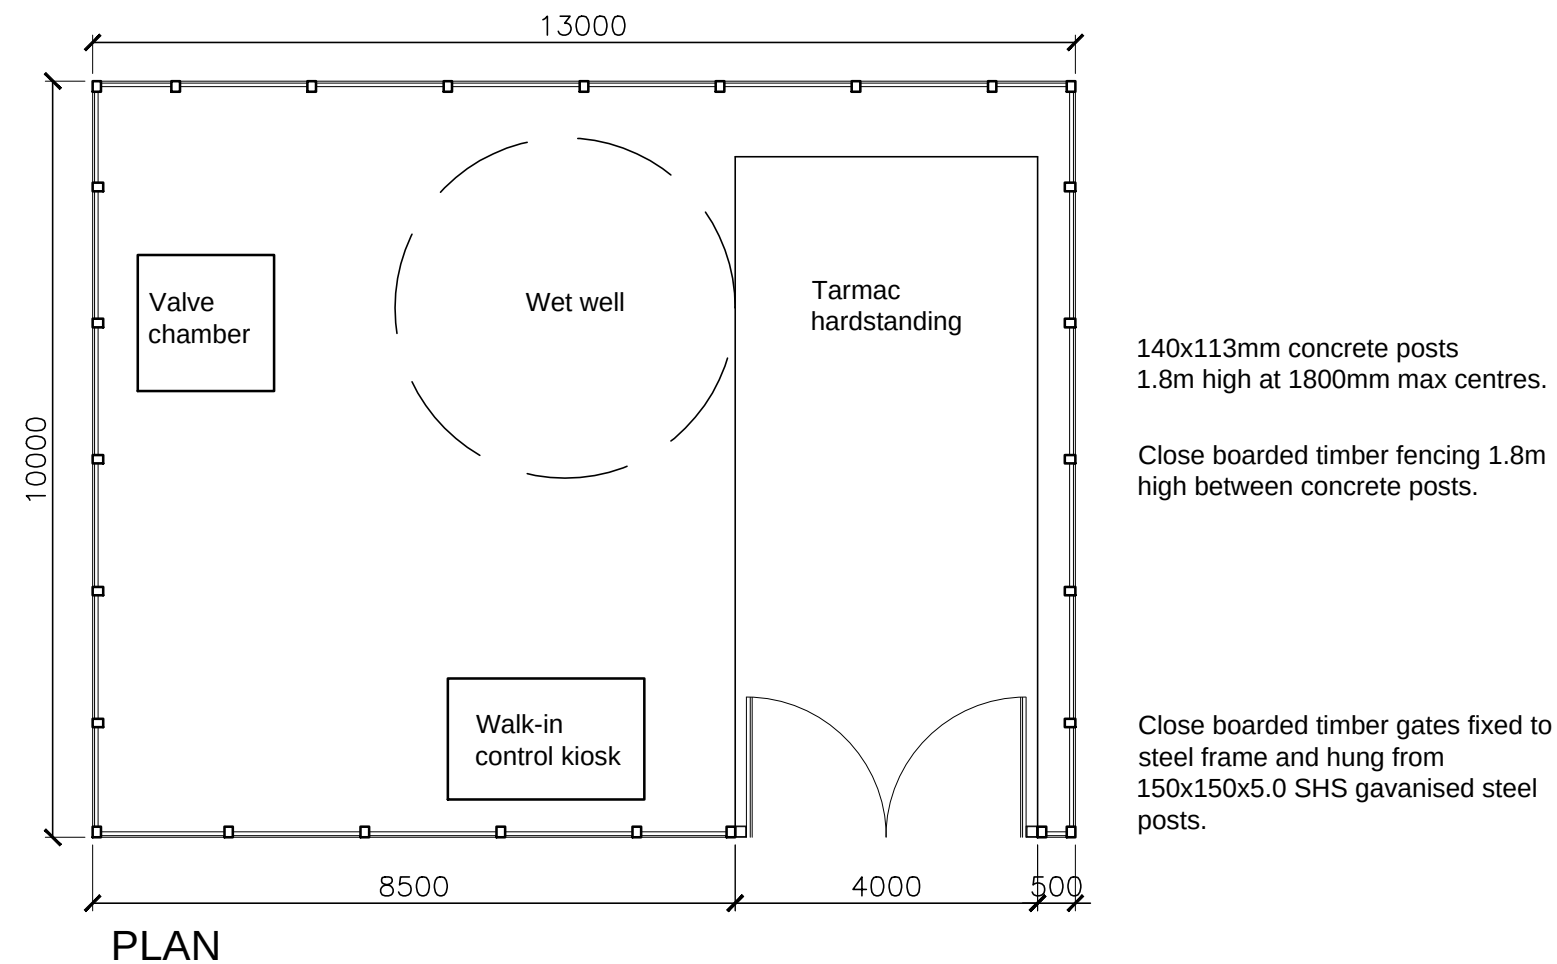


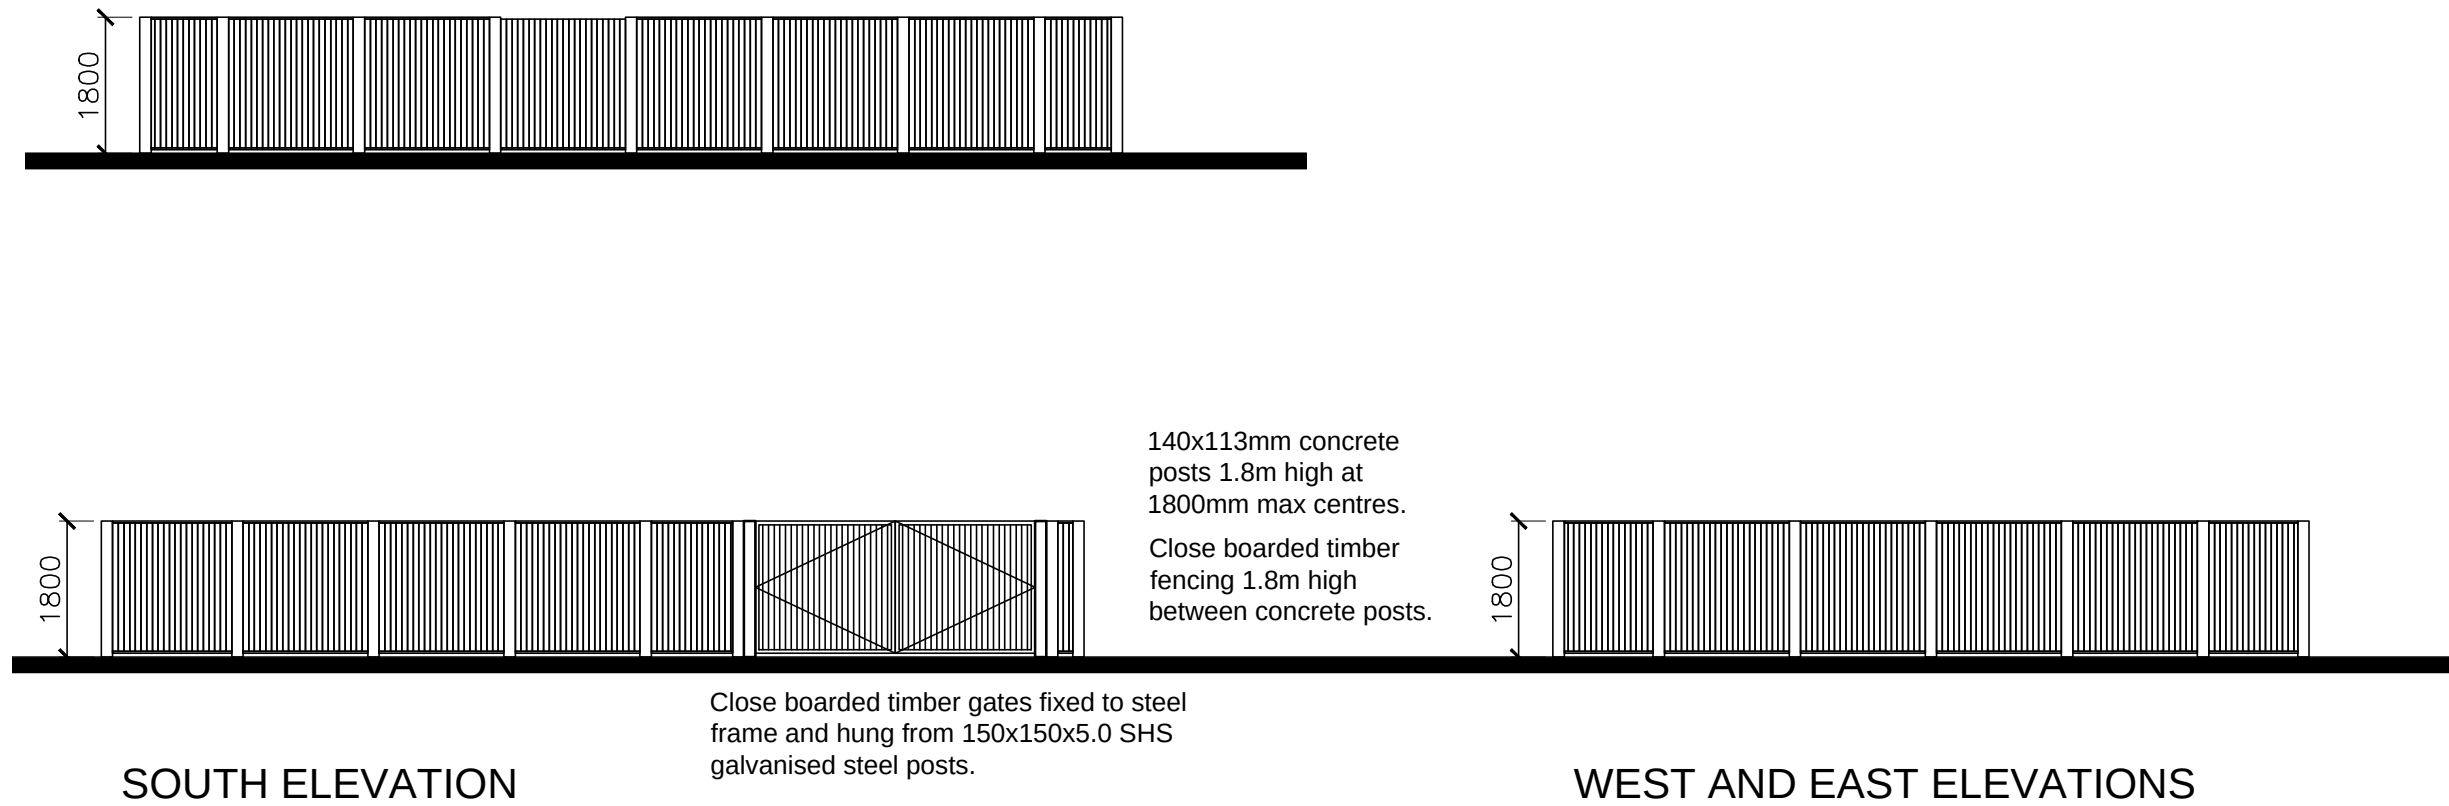

©this drawing is copyright.

**New Lane
Havant**

May 2012
1:100 @ A3

Pumping Station Elevations

NLH/PUMP/01