
PERMIT

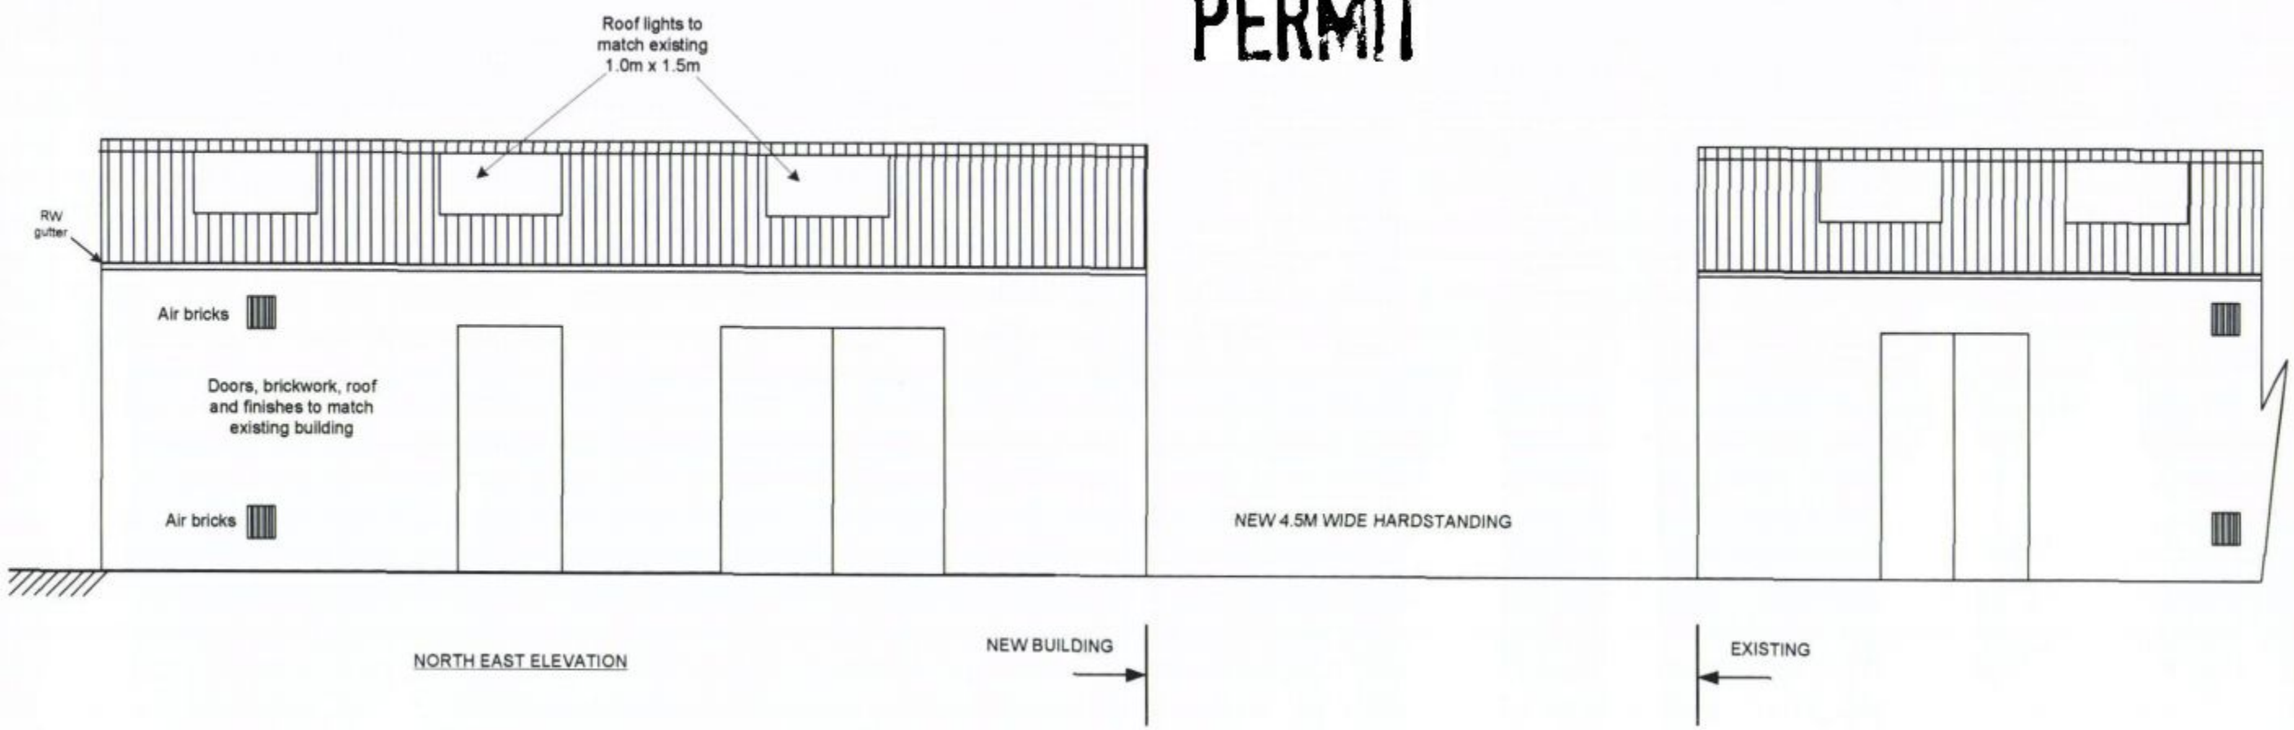

Revision 1 shows .
Layout of Boat Store in new building, with minor changes to building size and position
FOR BUILDING APPROVAL

Drawn by; Derek Russell

26 April 2011

ELEVATIONS

PROPOSED NEW BOAT STORE FOR
MENGEHAM RYTHE SAILING CLUB

SIZE A3

SKETCH NO

SHEET

Mengeham Rythe Sailing Club
Marine Walk, Hayling Island,
Hampshire, PO11 9PG, UK50

REV 1