


**PROPOSED GARAGE EXTENSION TO FORM STORE.  
LAND AT SIMMONS GREEN, HAYLING ISLAND, HANTS.  
FOR MR A. GREEN.**


PETER J. WALKER MRICS  
CHARTERED SURVEYOR  
182 SEAFRONT, HAYLING ISLAND, HANTS  
PO11 9 AN

TEL: 02392 467571

date apr 12  
scale 1:50 1:100

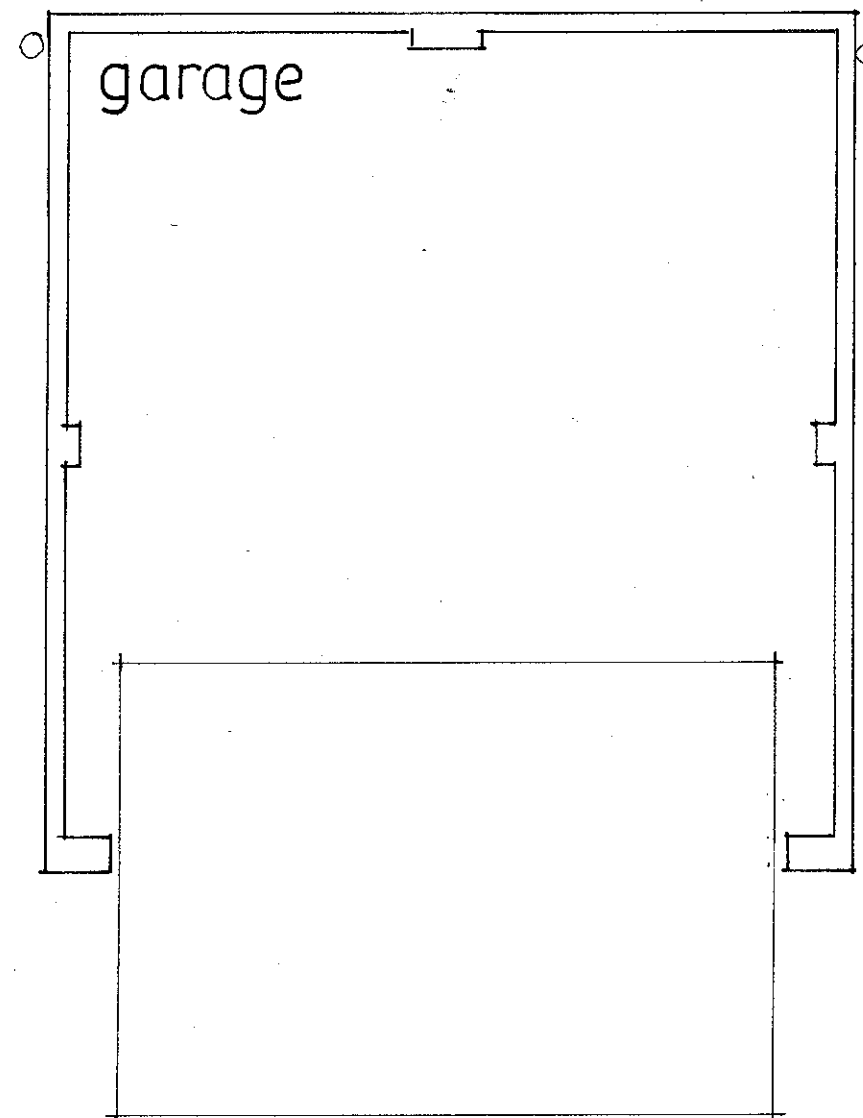

**EXISTING LAYOUT & ELEVATIONS**

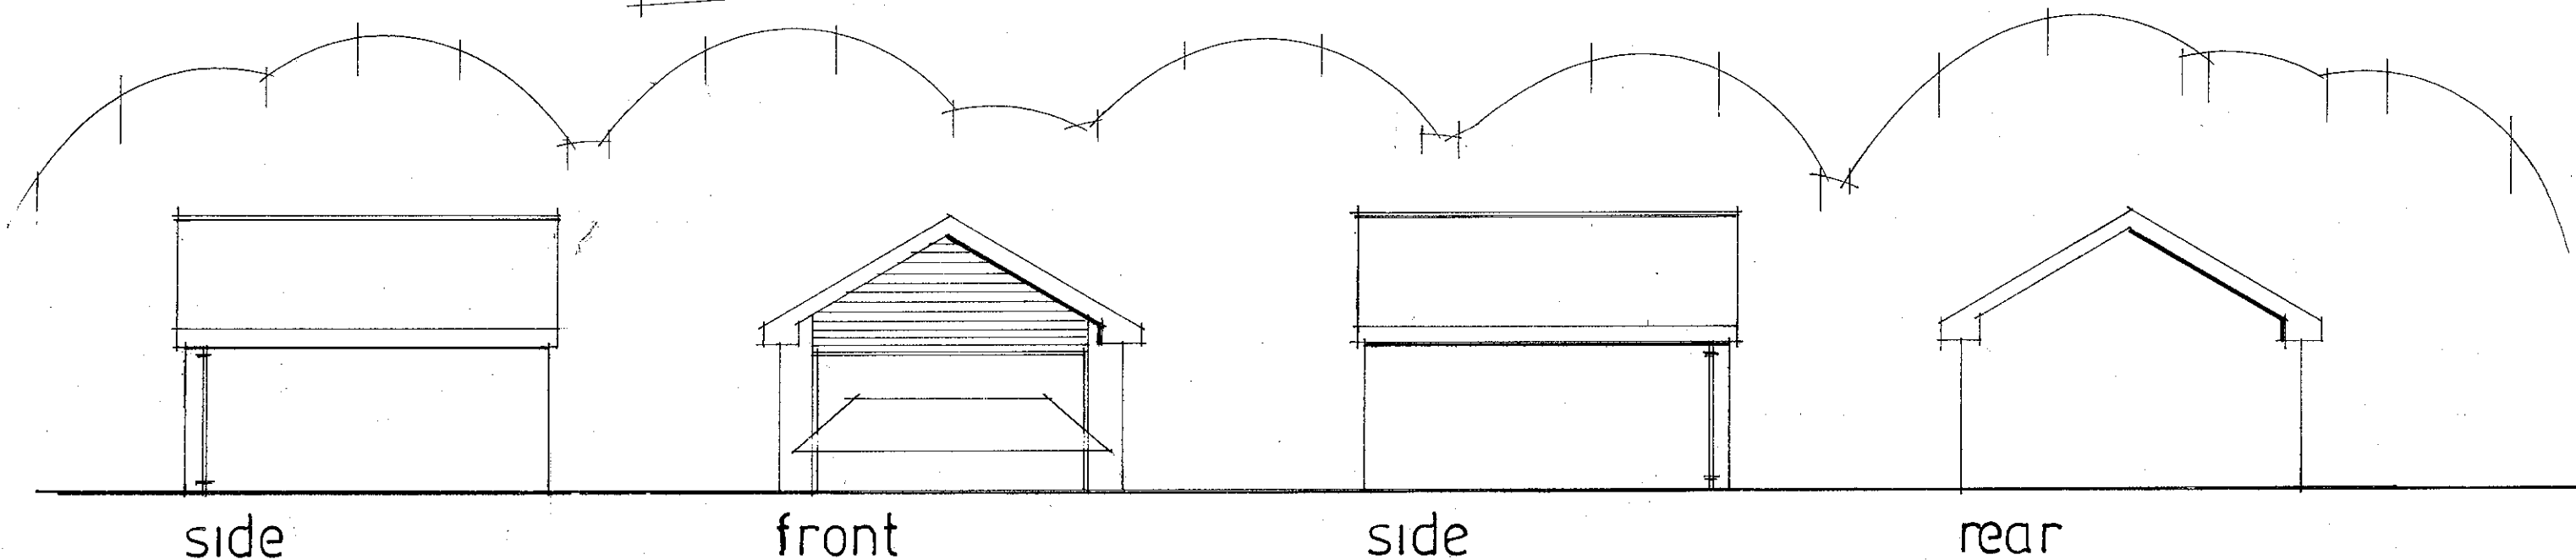


**PROPOSED GARAGE EXTENSION TO FORM STORE.  
LAND AT SIMMONS GREEN, HAYLING ISLAND, HANTS.  
FOR MR A. GREEN.**

PETER J. WALKER MRICS  
CHARTERED SURVEYOR  
182 SEAFRONT, HAYLING ISLAND, HANTS  
PO11 9 AN

TEL: 02392 467571

date apr 12  
scale 1:50 1:100

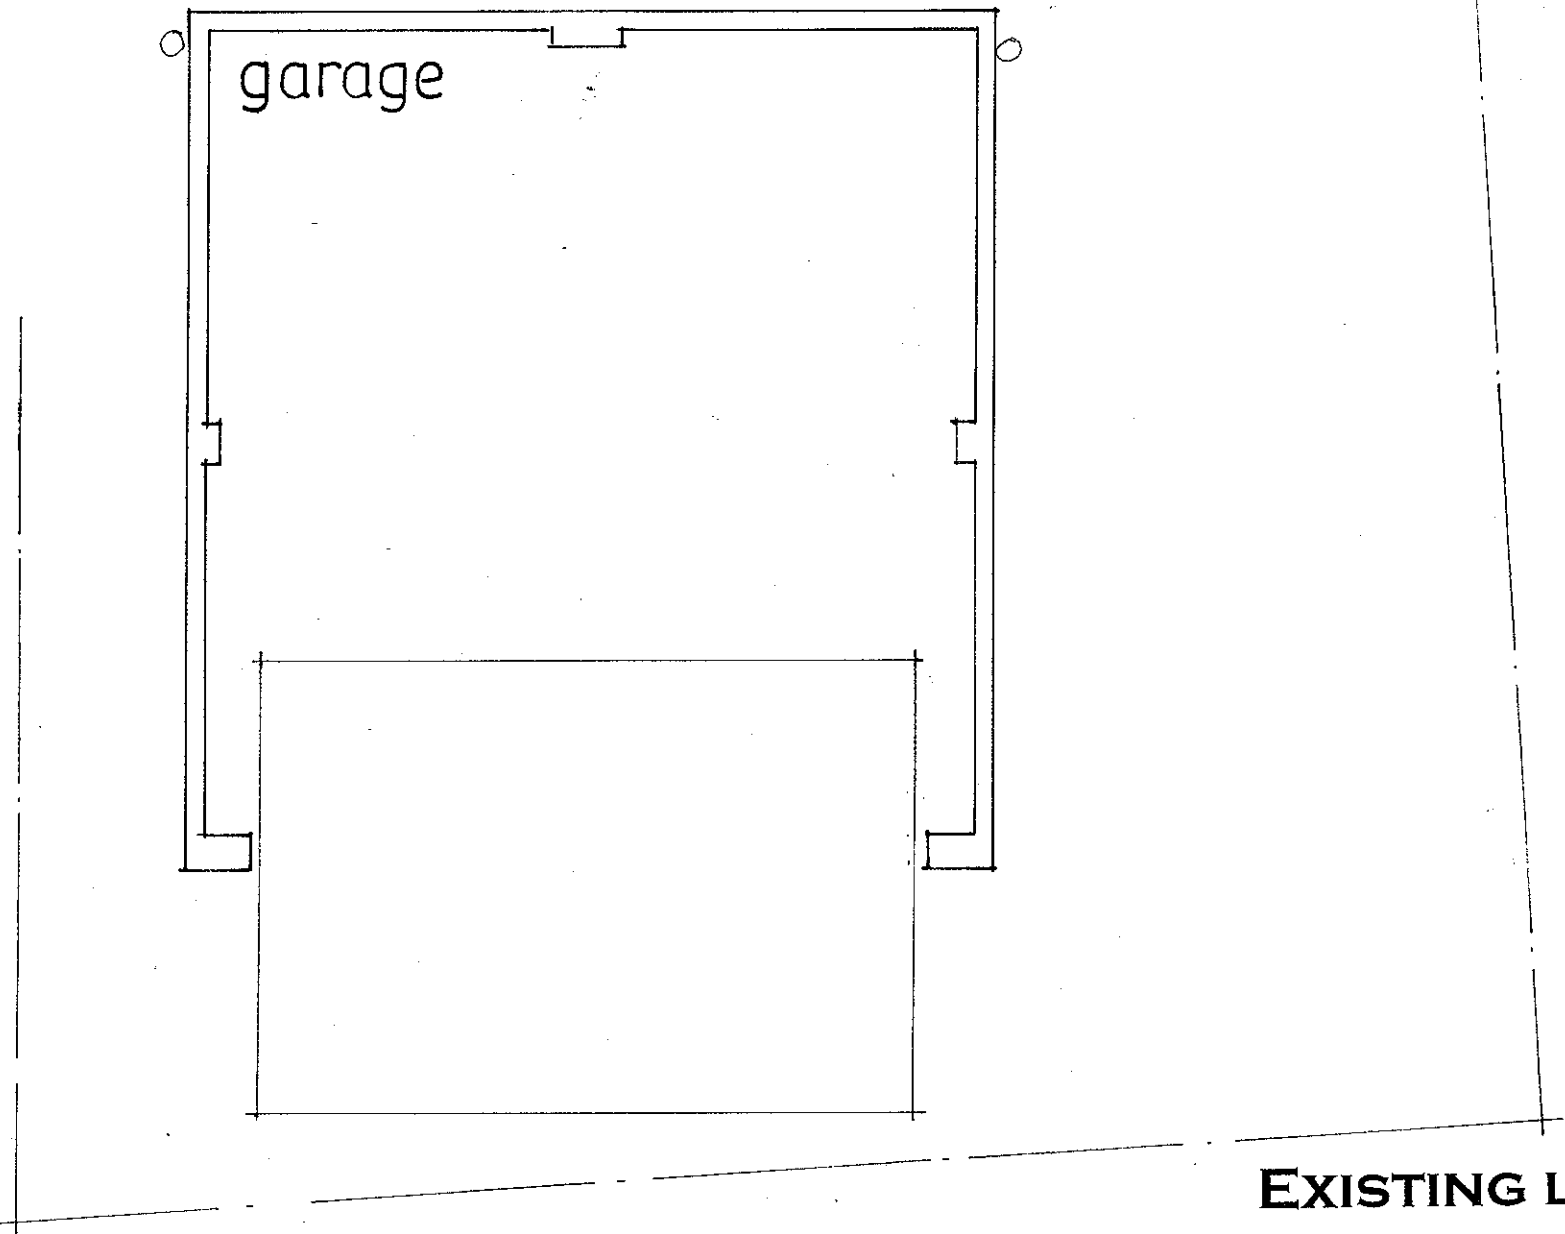

**EXISTING LAYOUT & ELEVATIONS**

