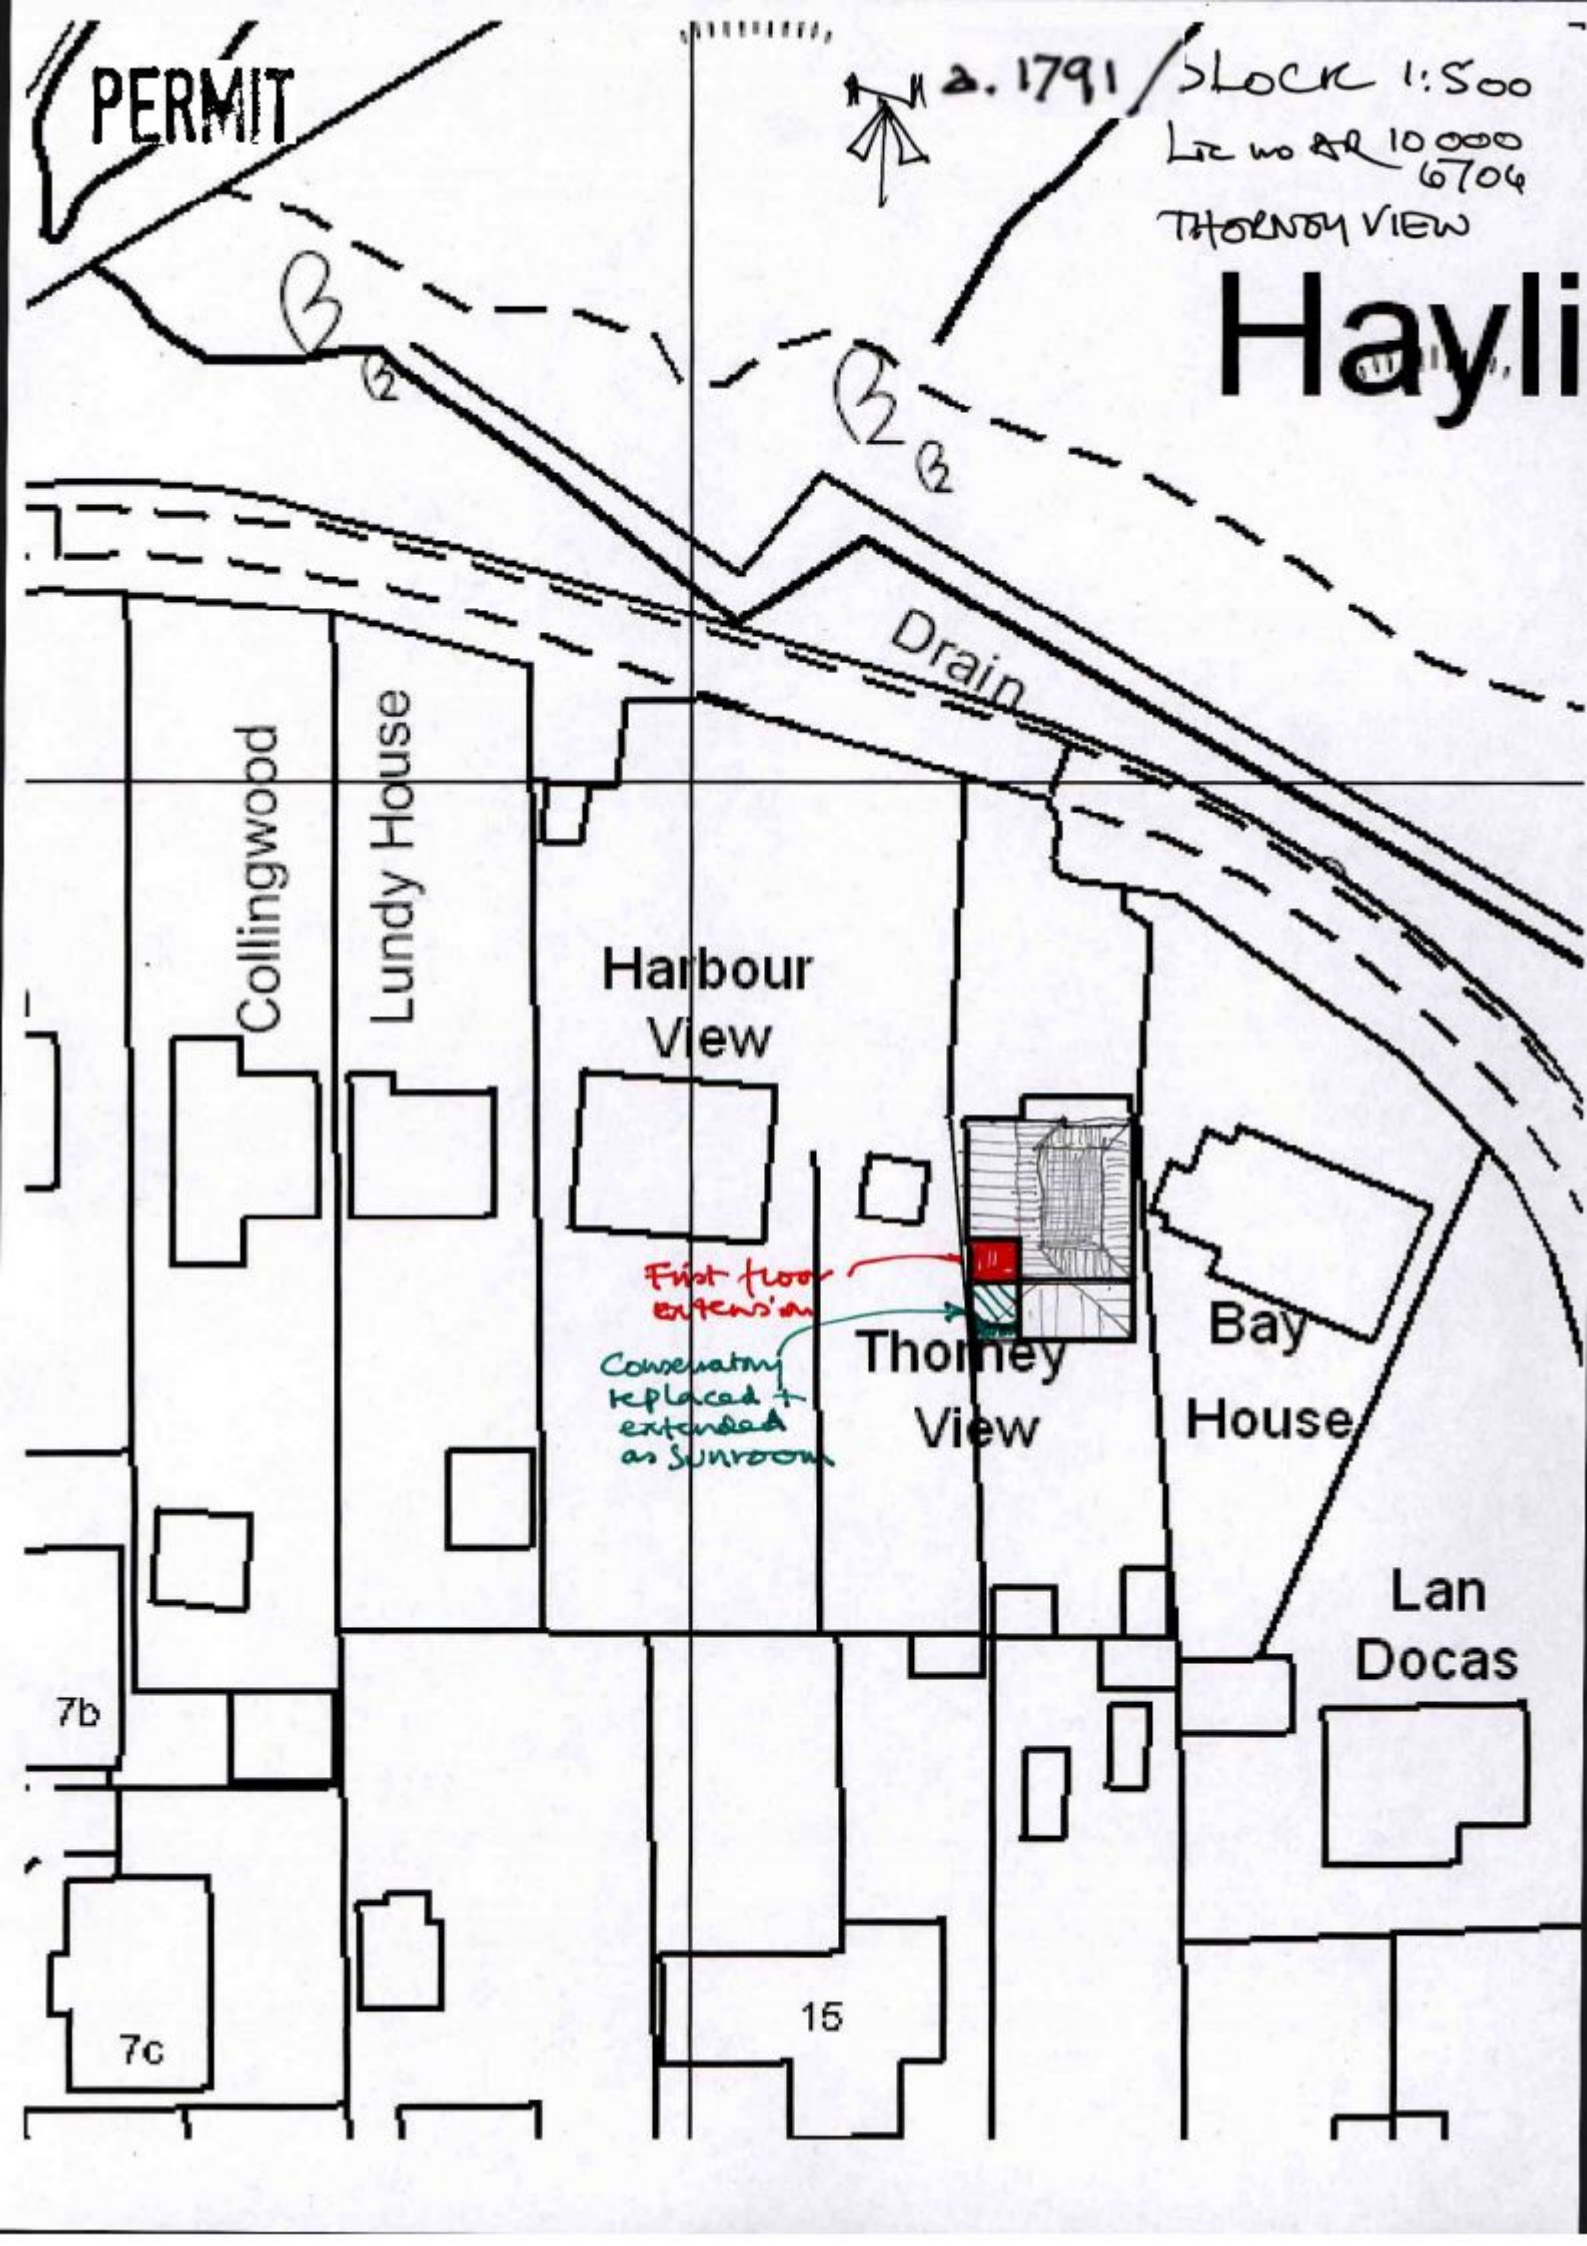

PERMIT
2.1791 / BLOCK 1:500
Lic no AR 10000 6704
THORNEY VIEW
Hayli
Drain
Collingwood
Lundy House
Harbour View
First floor extension
Conservatory replaced + extended as Sunroom
Thorney View
Bay House
Lan Docas
7b
7c
15