PERMIT

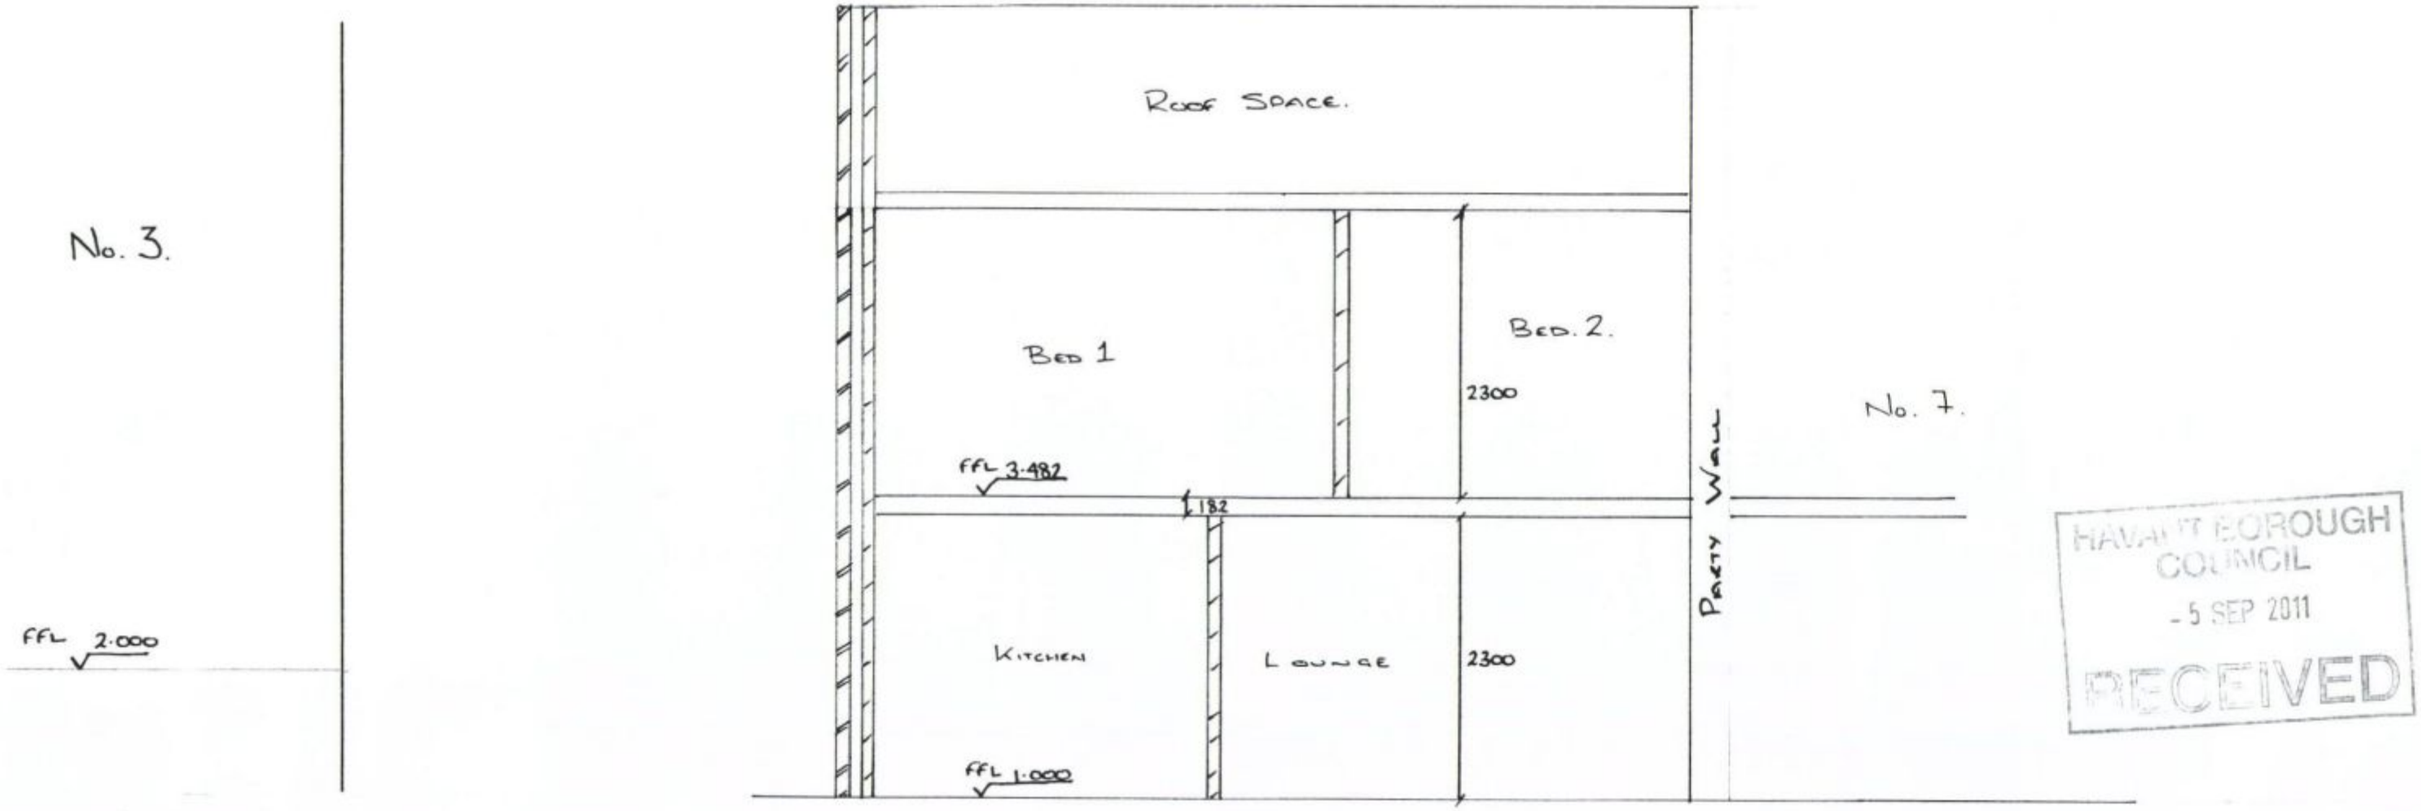

HAVANT BOROUGH COUNCIL
- 5 SEP 2011
RECEIVED

5 Vian Road, Waterlooville, Hants	Drawing No. E07
Existing Section	Scale 1:50
	A3.