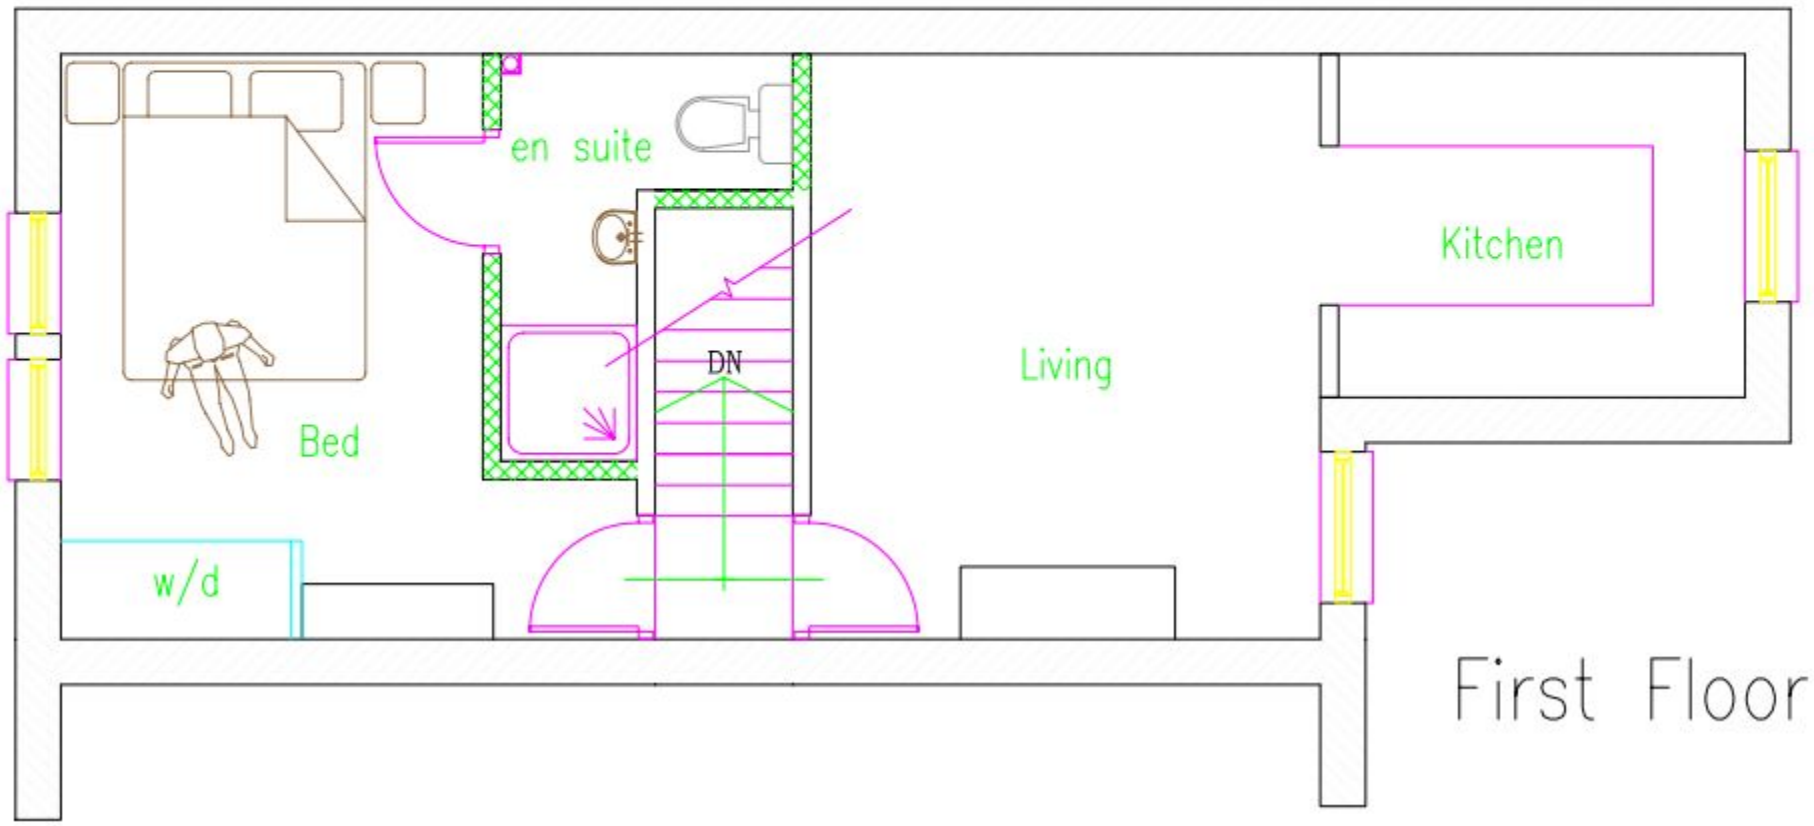

First Floor

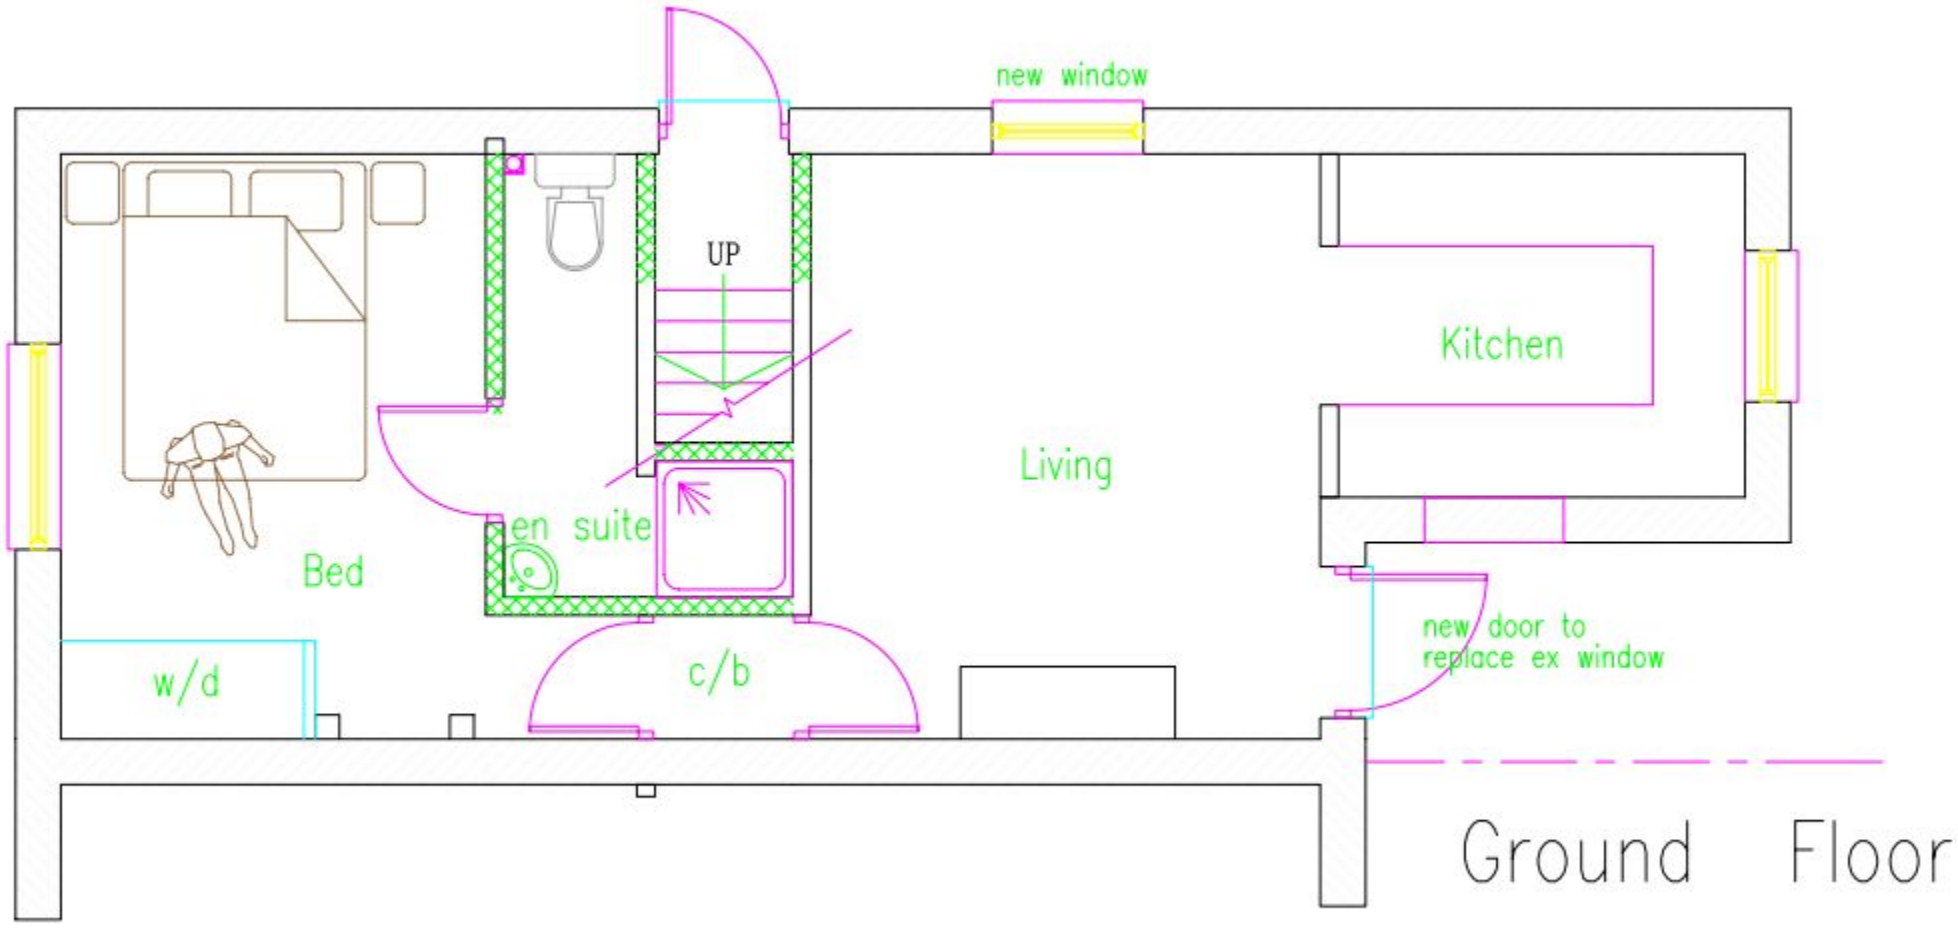

Ground Floor

PERMIT

General Notes

No.	Revision/Issue	Date

Firm Name and Address
STEPHEN JUPP MRTPI
CHARTERED TOWN PLANNER
348 CHICHESTER ROAD
BOGNOR REGIS
PO21 5BX
T: 01243 822113
E: stevejplanningsolutions.co.uk

Project Name and Address
Proposed Floor Plans
2no 1 bed flats

64 North Street
EMSWORTH

Project	Sheet
OTH/4/10	8
Date: 15.06.2010	
Scale: 1:50 @ A3	