

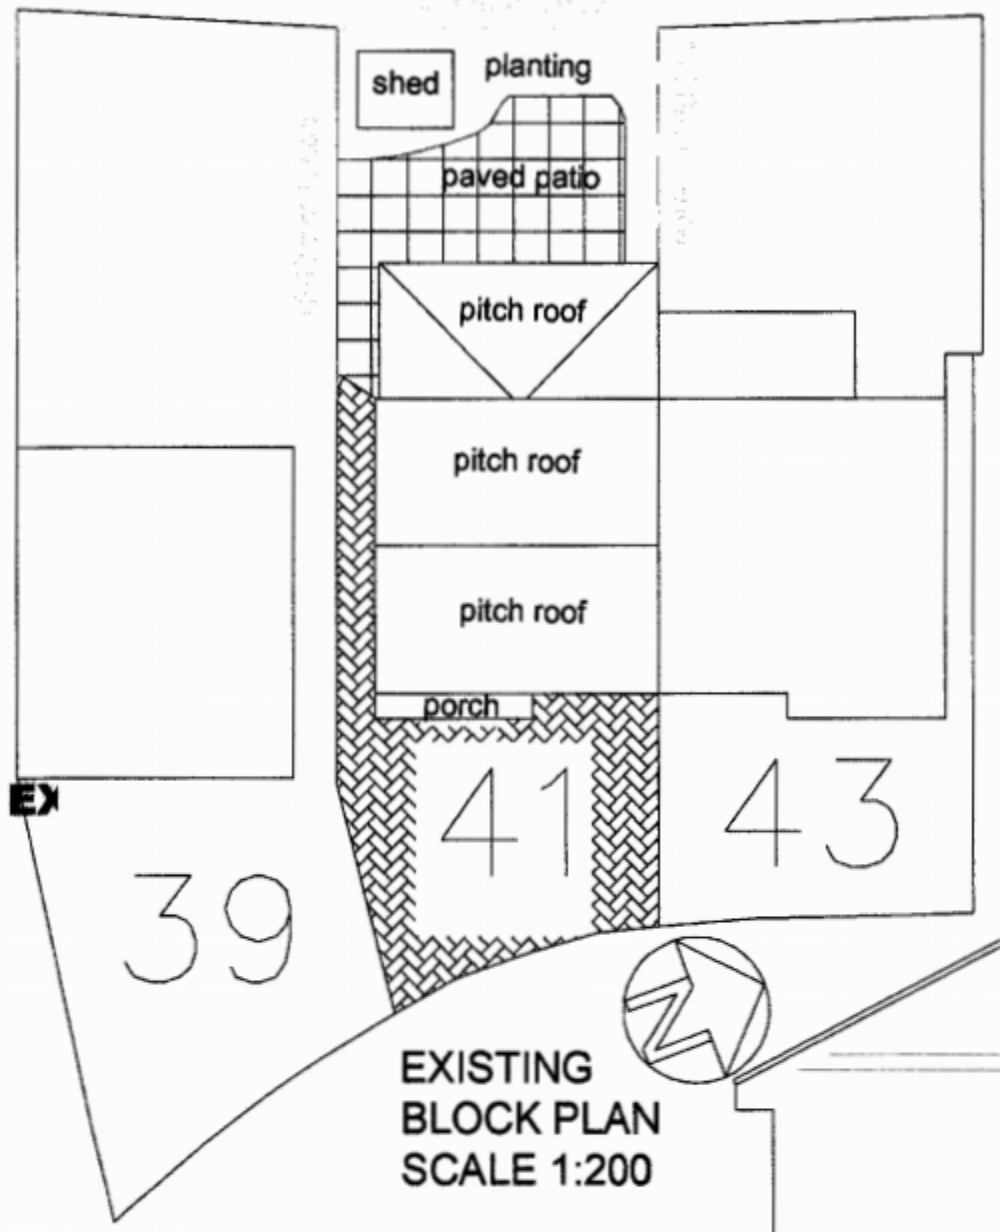


EXISTING
BLOCK PLAN
SCALE 1:200

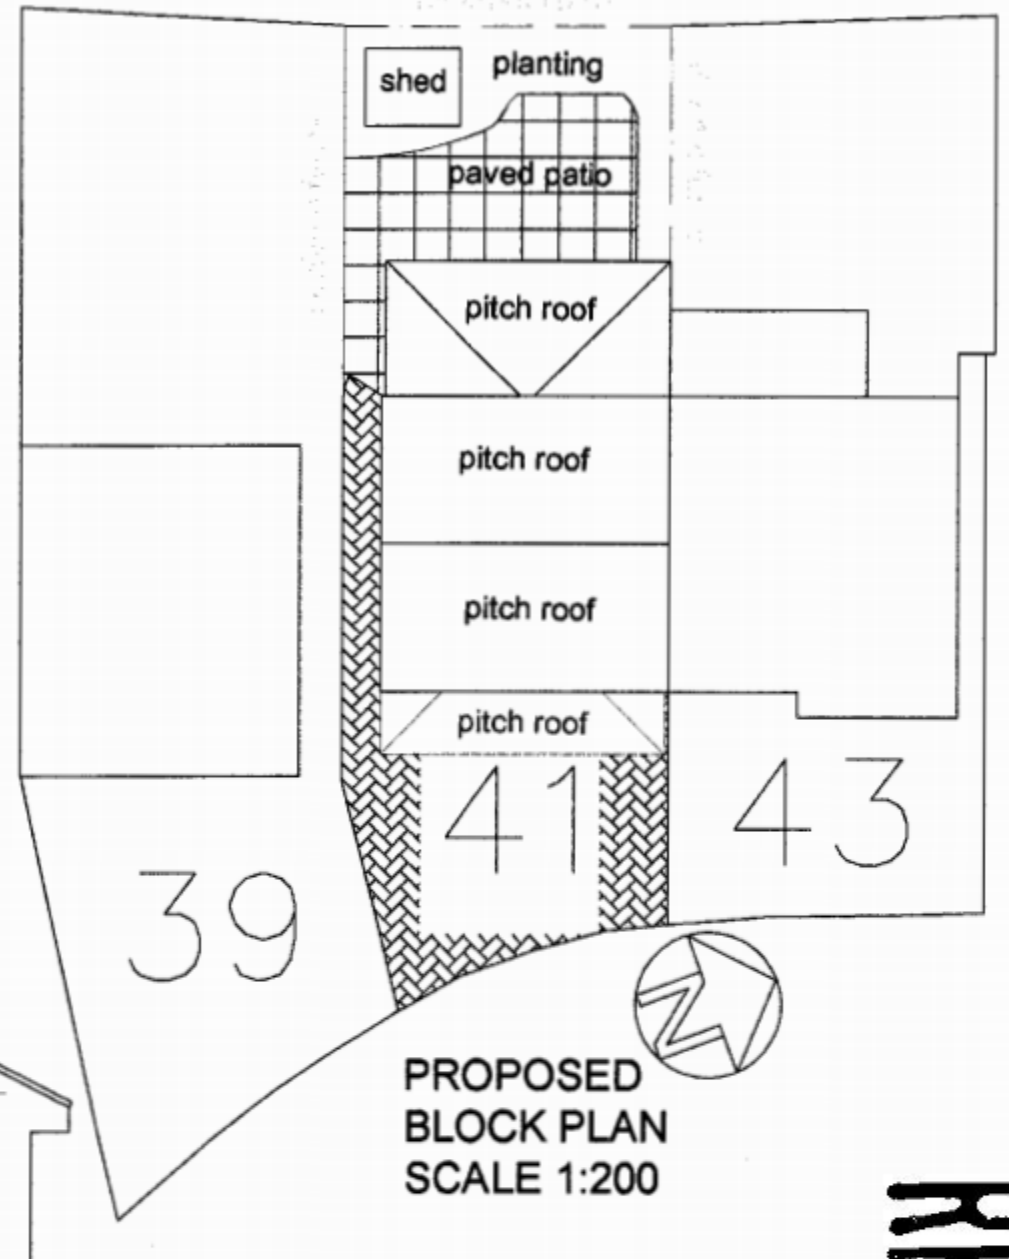

PROPOSED
BLOCK PLAN
SCALE 1:200

REFUSE

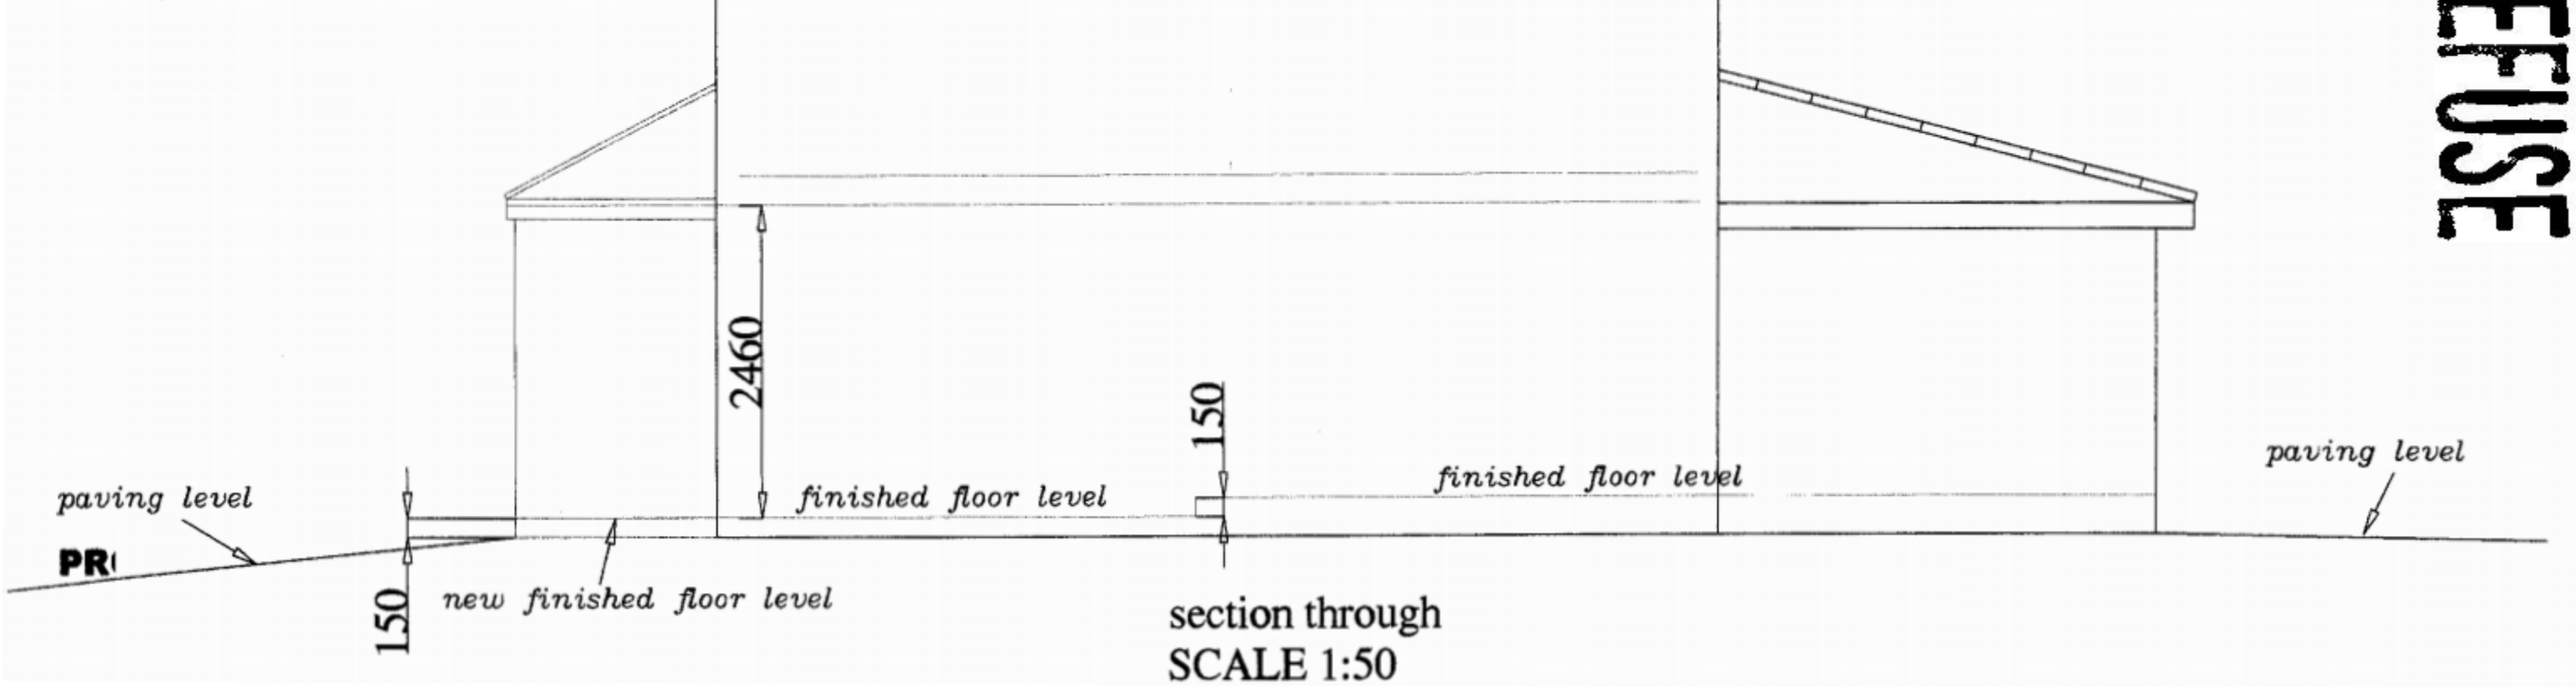

section through
SCALE 1:50