


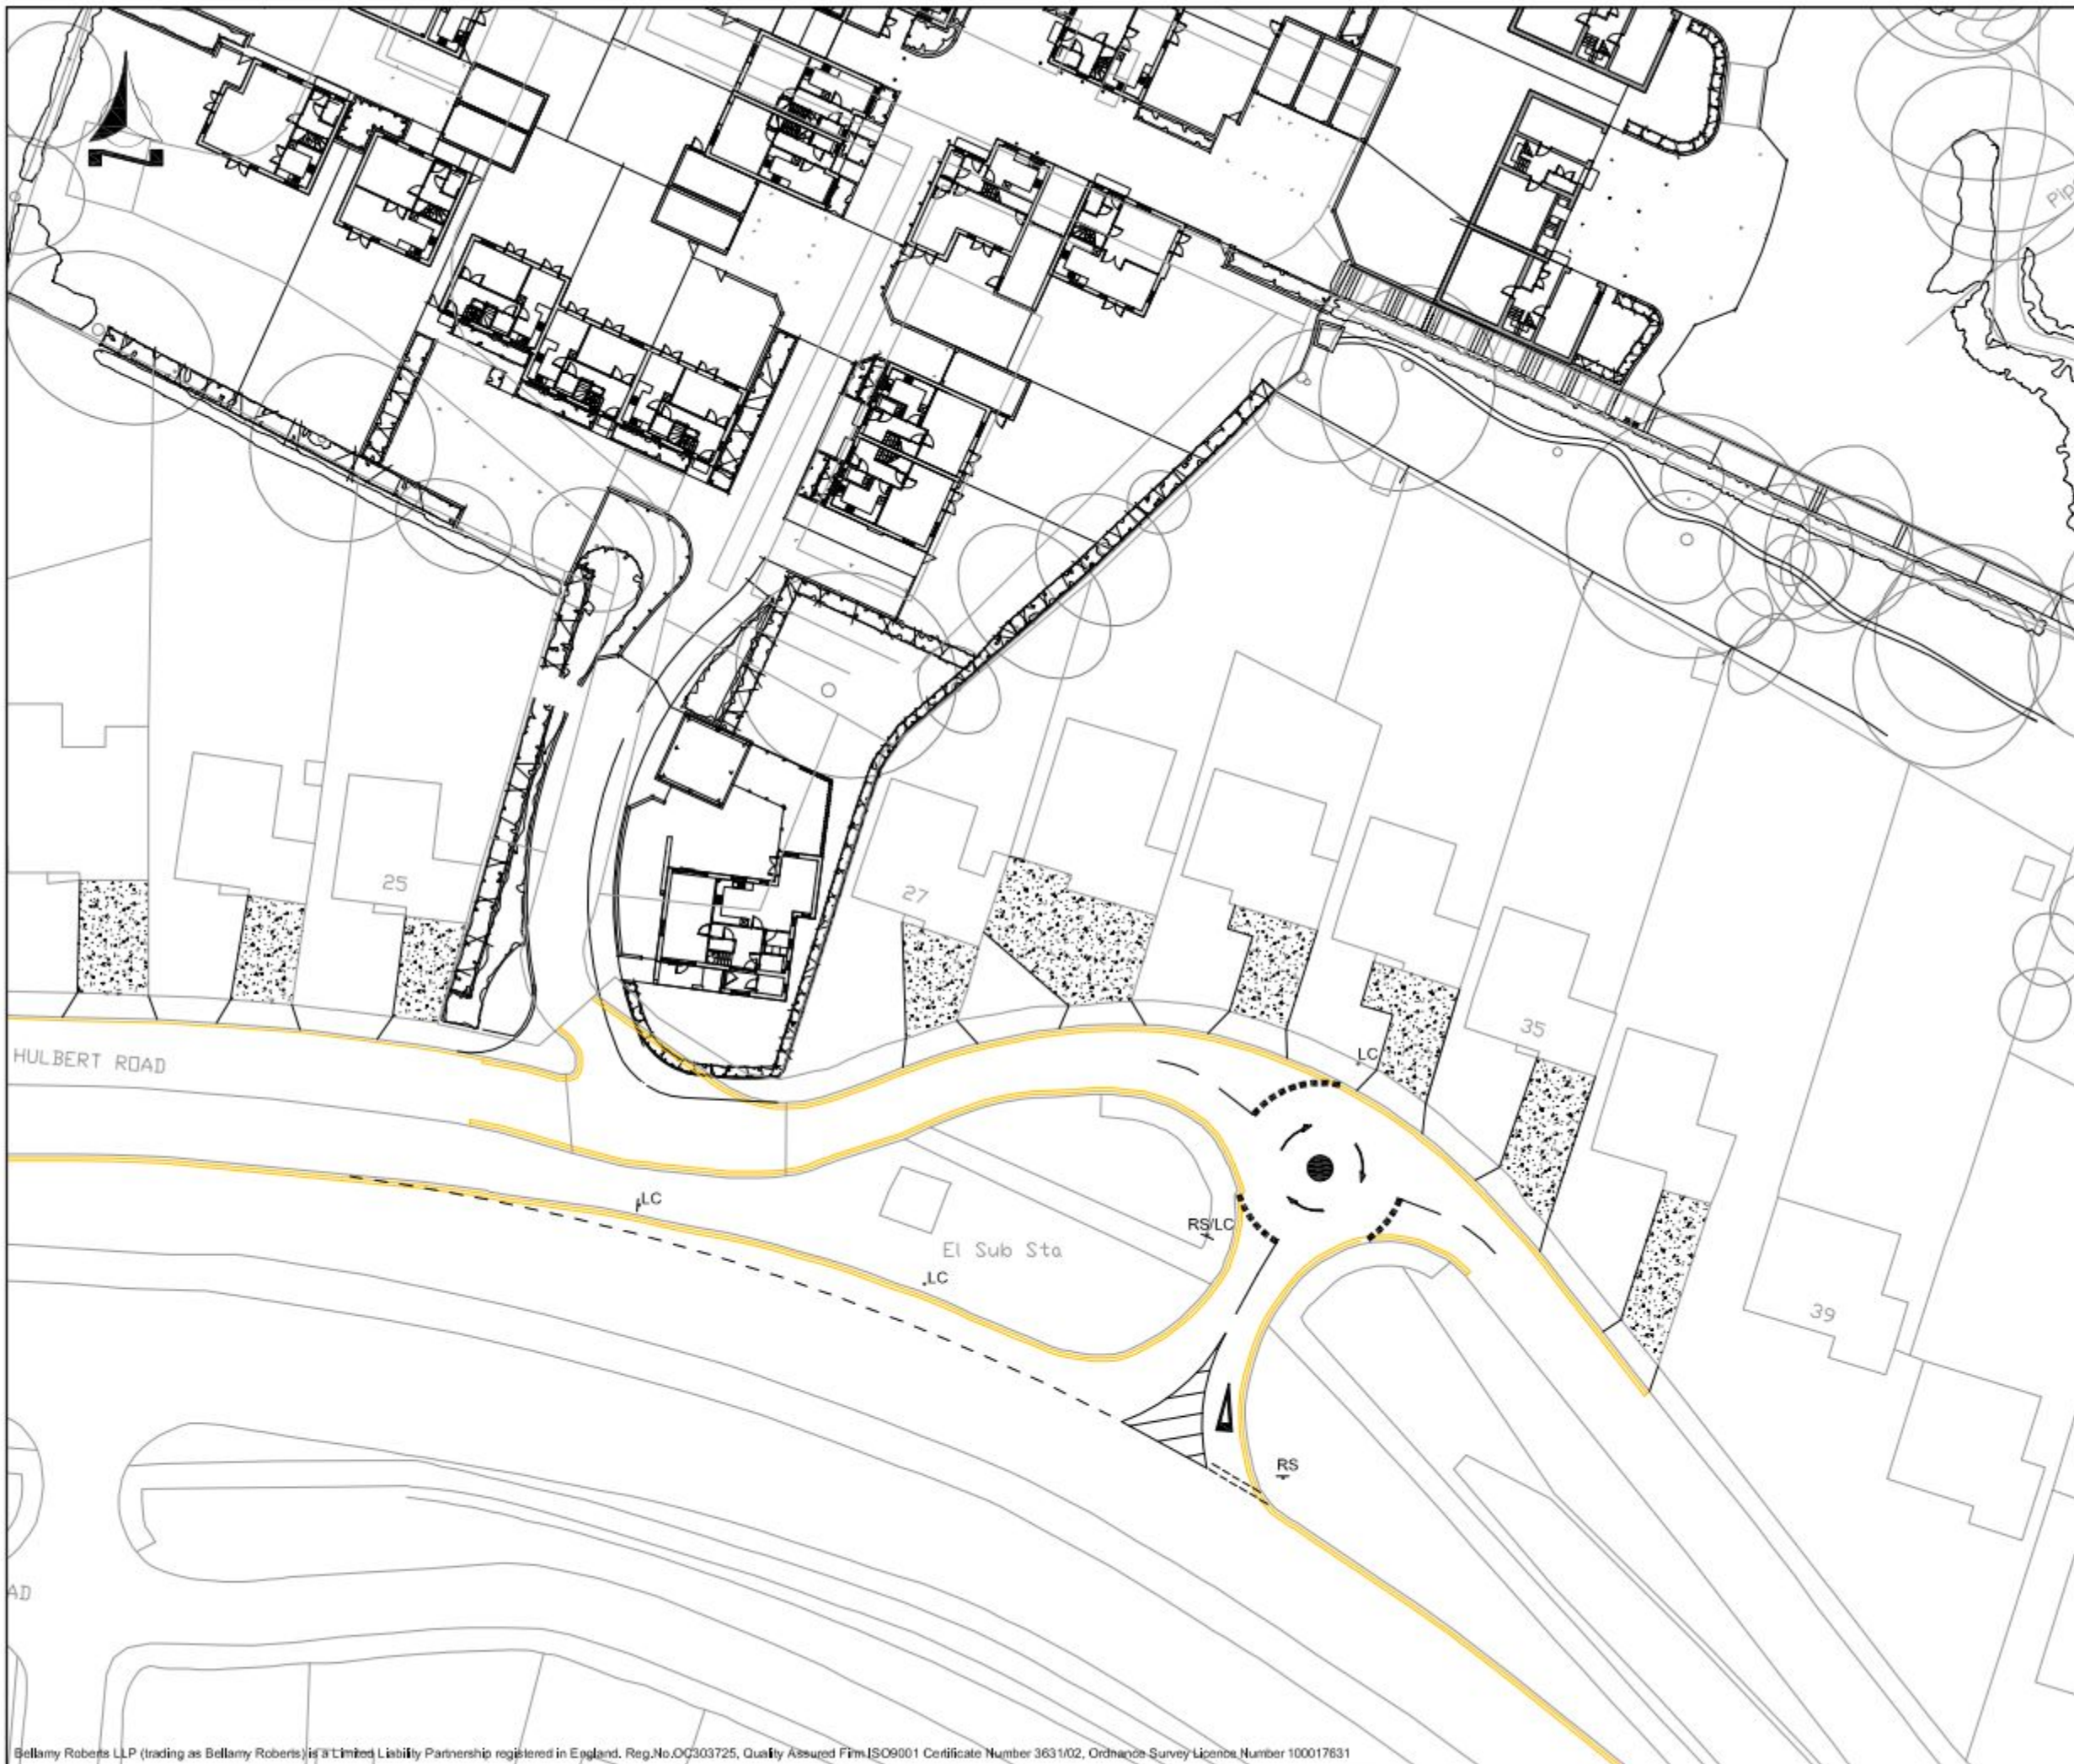

Notes



Clover House
 Western Lane
 Odjham
 Hampshire, RG29 1TU
 Tel: 01256 703355
 Fax: 01256 704934
 Email: info@bellamyroberts.co.uk

CLIENT Linden Homes			
PROJECT St. Michaels Convent, Waterlooville			
TITLE Hulbert Road Mini-Roundabout option			
DESIGNED BY GPW	DRAWN BY ITR	CHECKED BY ITR	DATE 20/09/12
SCALE 1:500 @ A3		DRAWING NO. 4140 / 006	