



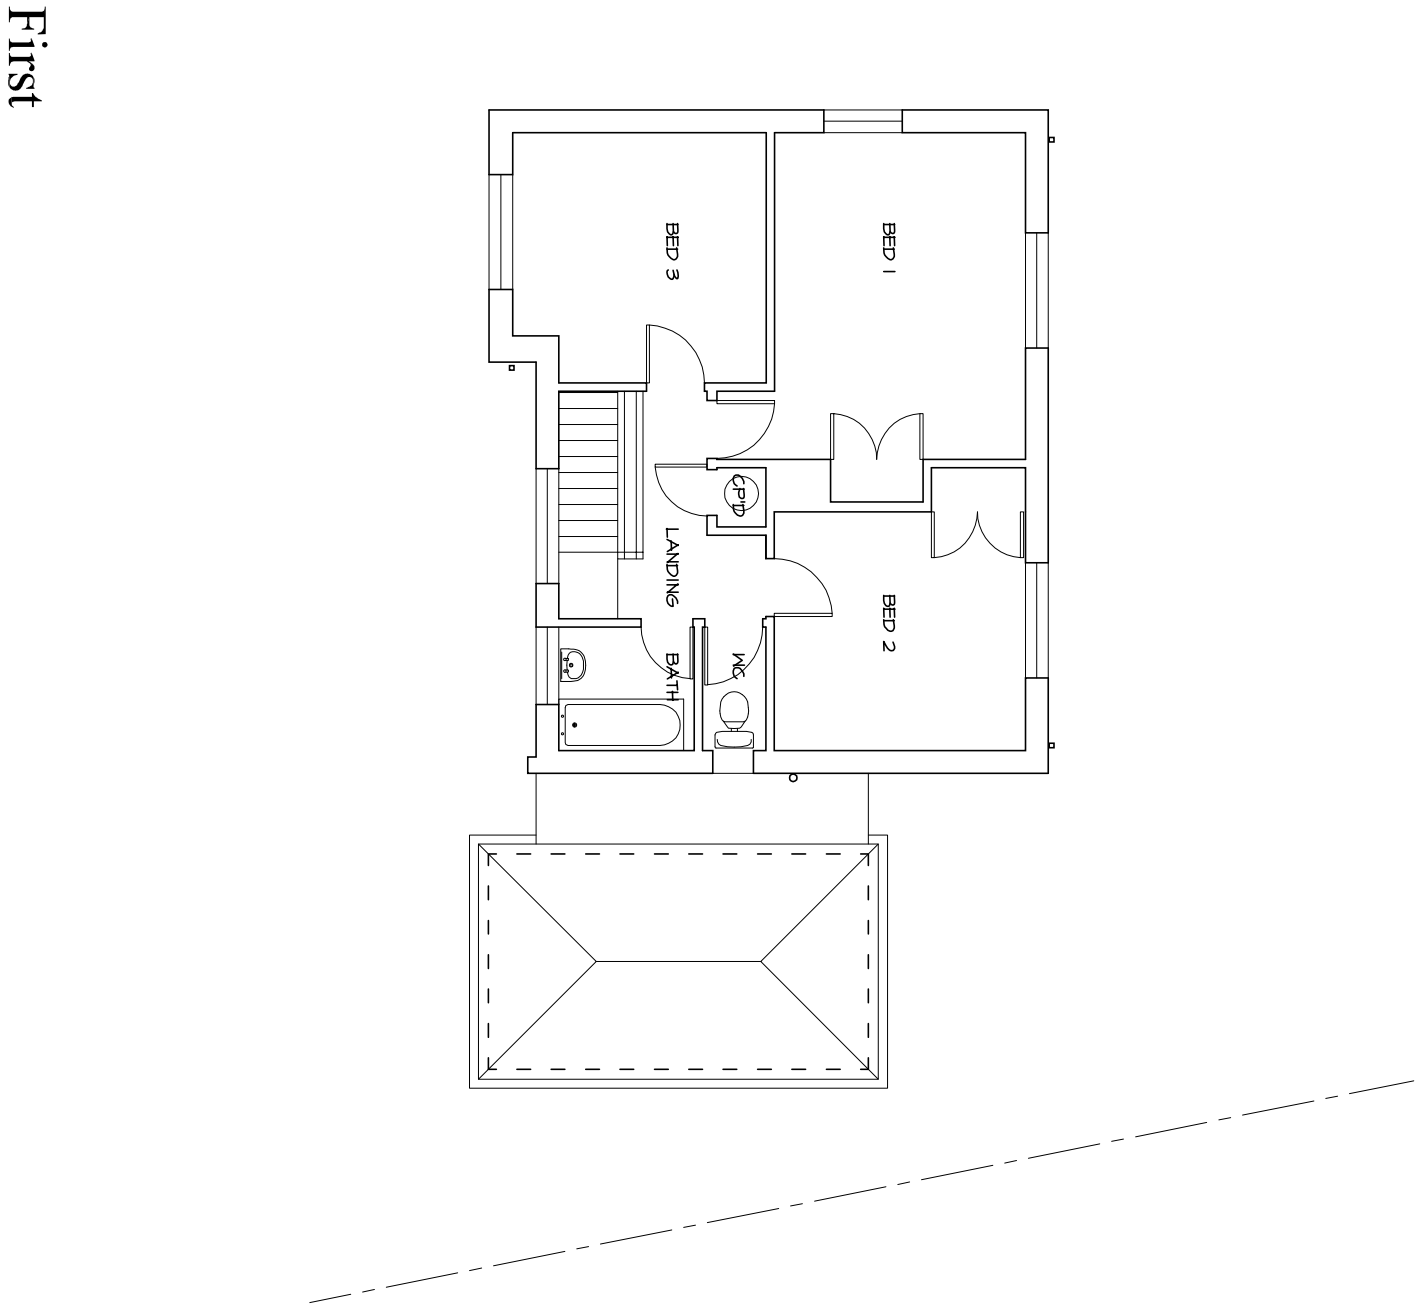

Ground

First

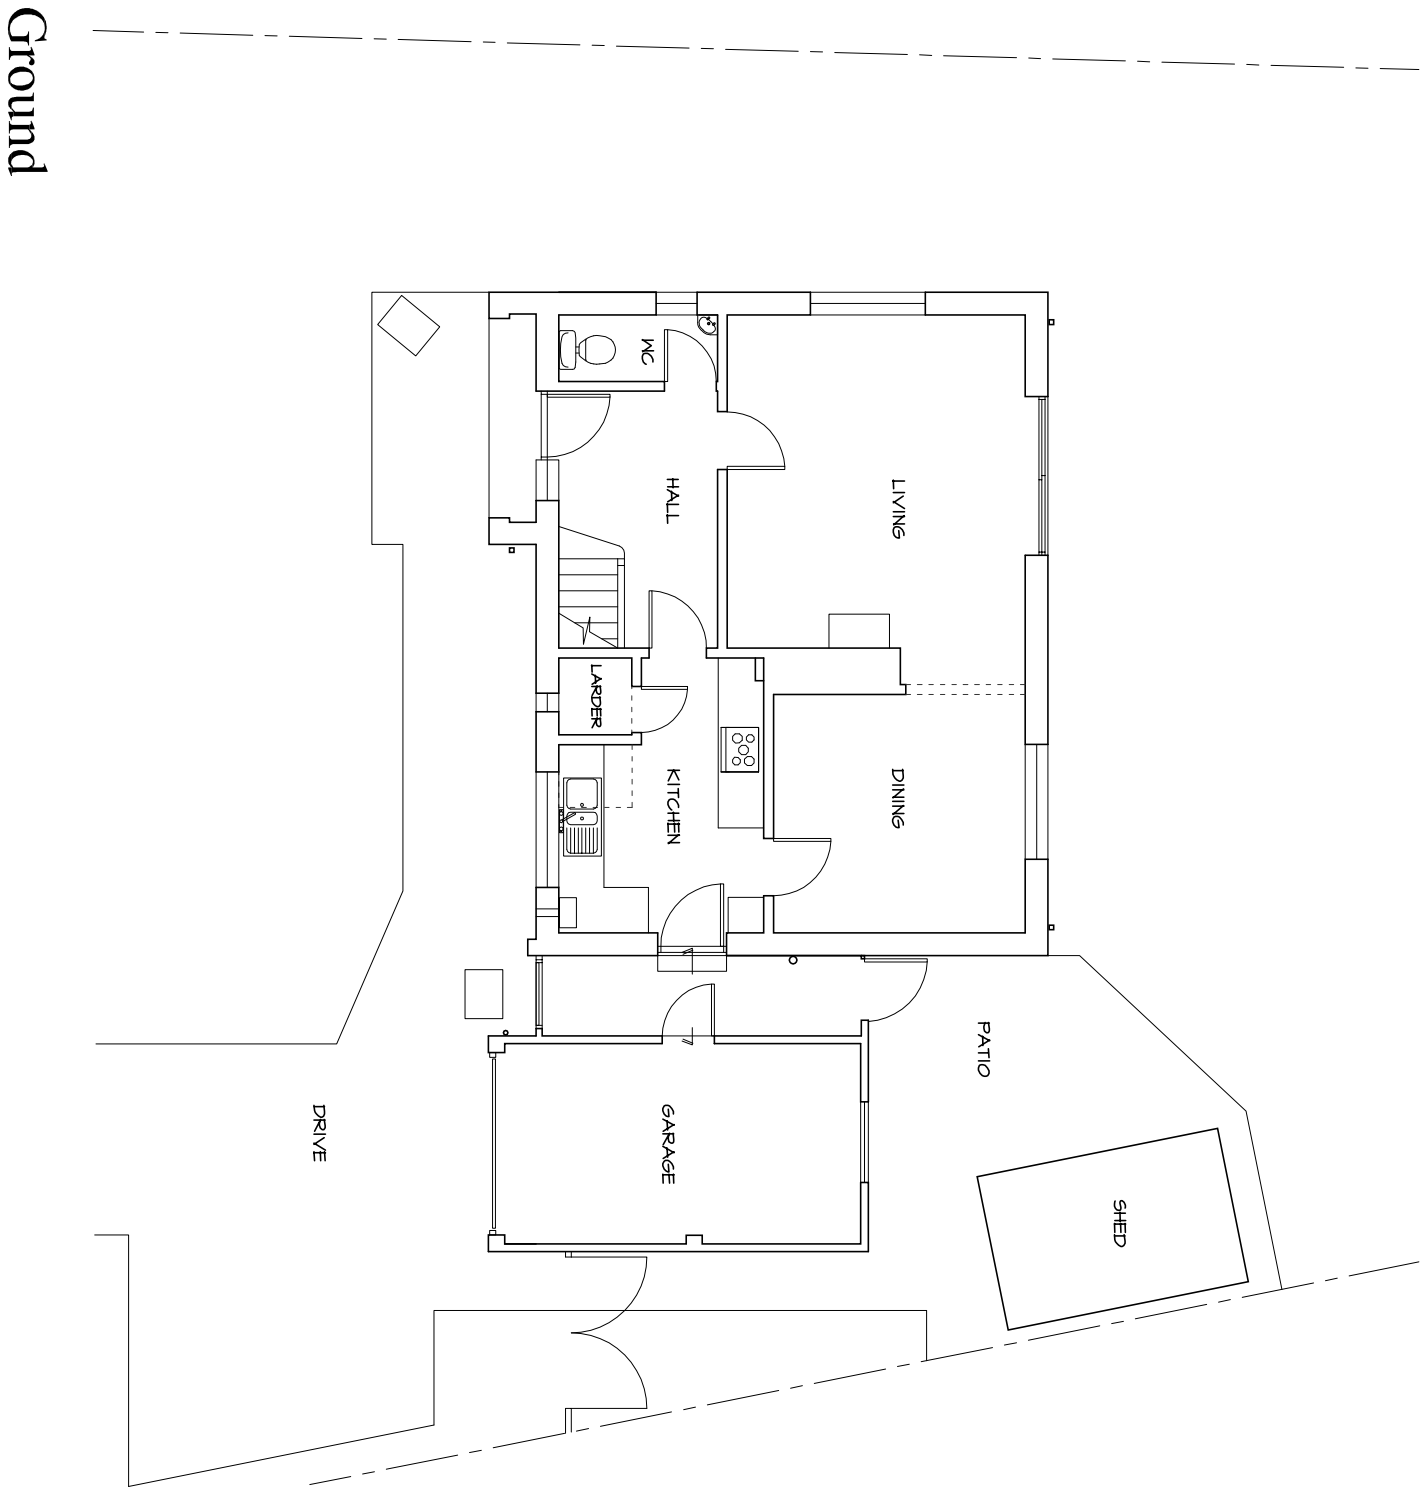

mf designs ltd

Chartered Architects



12 Wensley Gardens • Emsworth • Hampshire • PO10 7RA

Tel: 01243 377766

Director: Martin Farrer RIBA • Co Registration No.4507379

e admin@mfdesigns.org.uk

Date: June 2012

Job No: 3046

Scale: 1:100

Dwg No: 100