



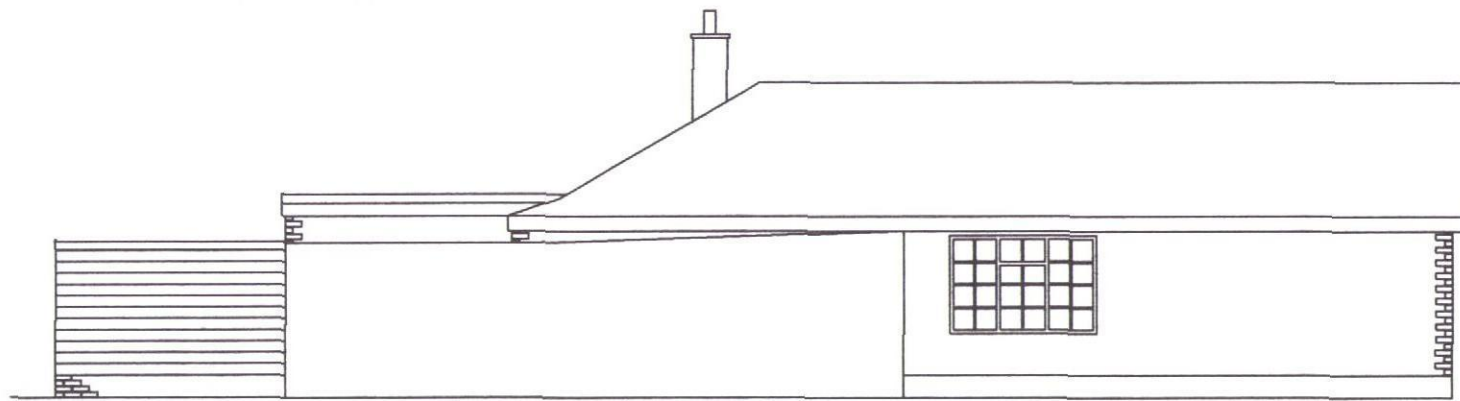

Printed on A4

0m 2.5m 5m

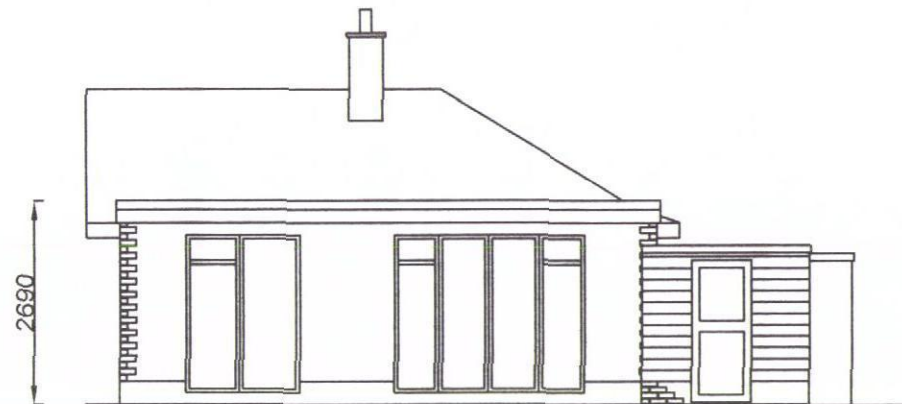

Drawing:

Proposed Elevations

Job:

Garage Extension

Scale 1:100

Rev:

DWG No: 03

Date: Nov 2011