




Notes

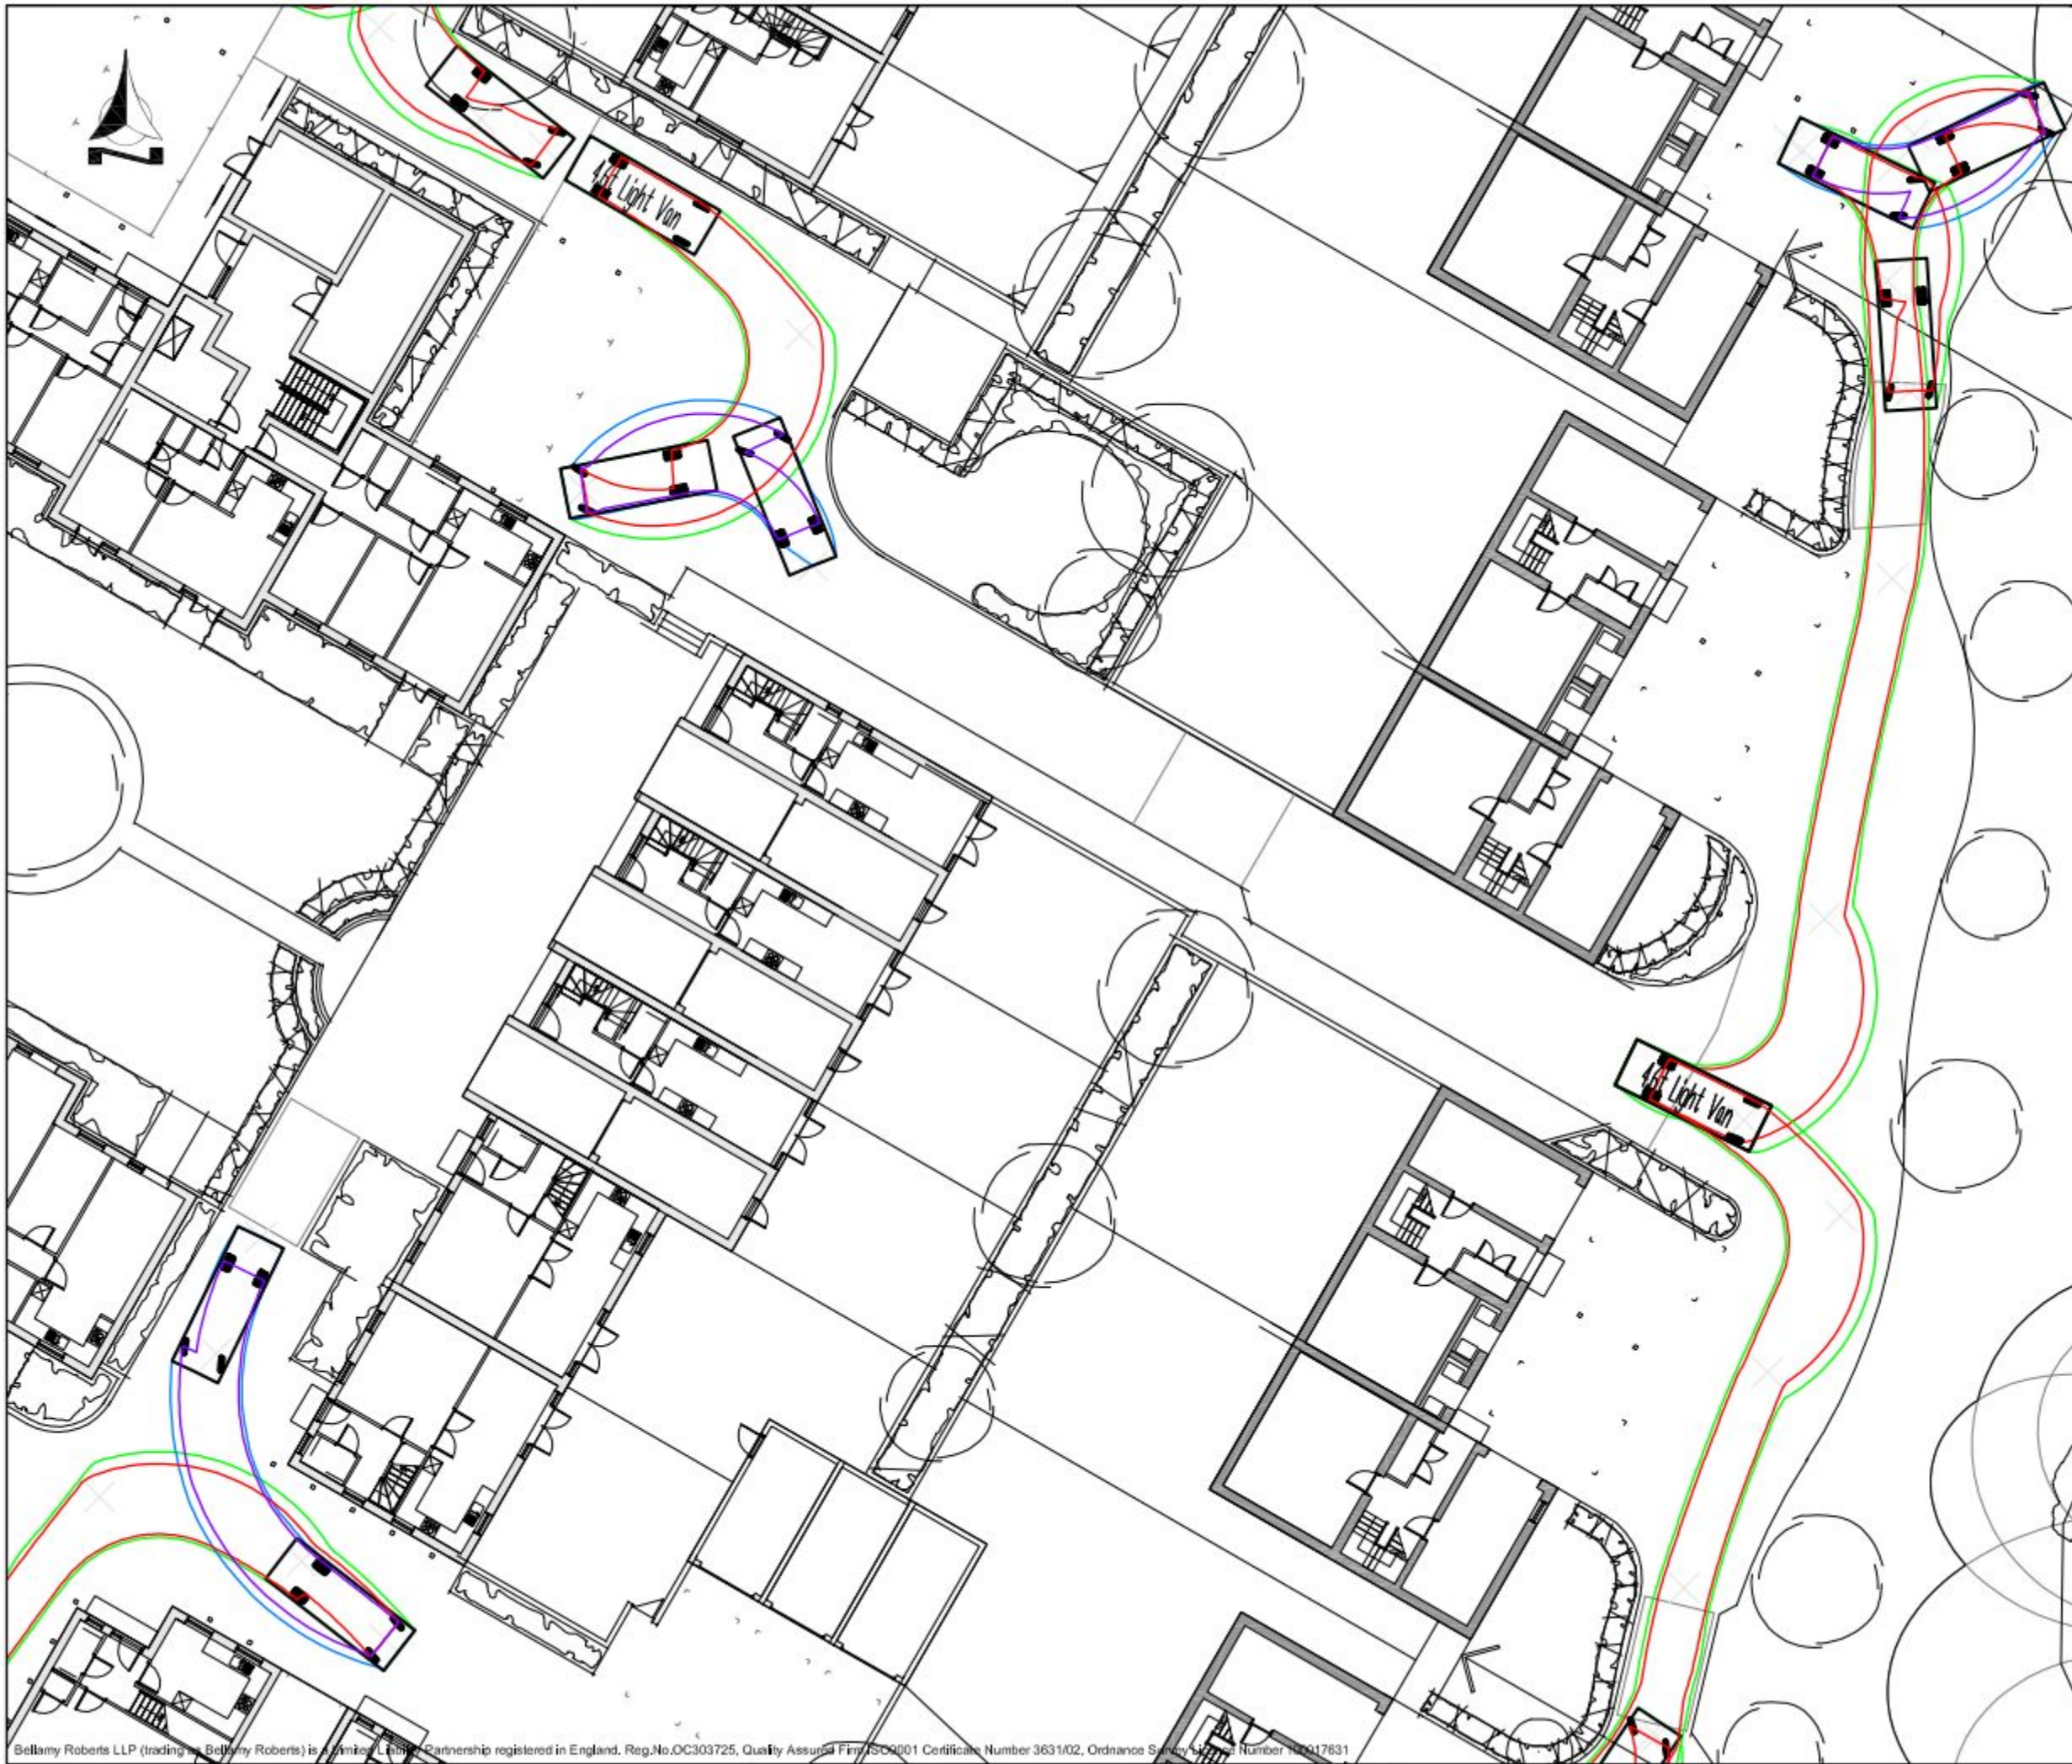

Clover House
 Western Lane
 Odjham
 Hampshire, RG29 1TU
 Tel: 01256 703355
 Fax: 01256 704934
 Email: info@bellamyroberts.co.uk

Client: Linden Homes

Project: St. Michaels Convent, Waterlooville

Title: Swept path profile - delivery vehicle

Drawn by: GPW	Design by: -	Check by: JCB
Date: 18/09/12	Drawing No.: 4140/219	Rev No.:
Scale: 1:250 @ A3		