


PLAN FOR NEW EXTENSION

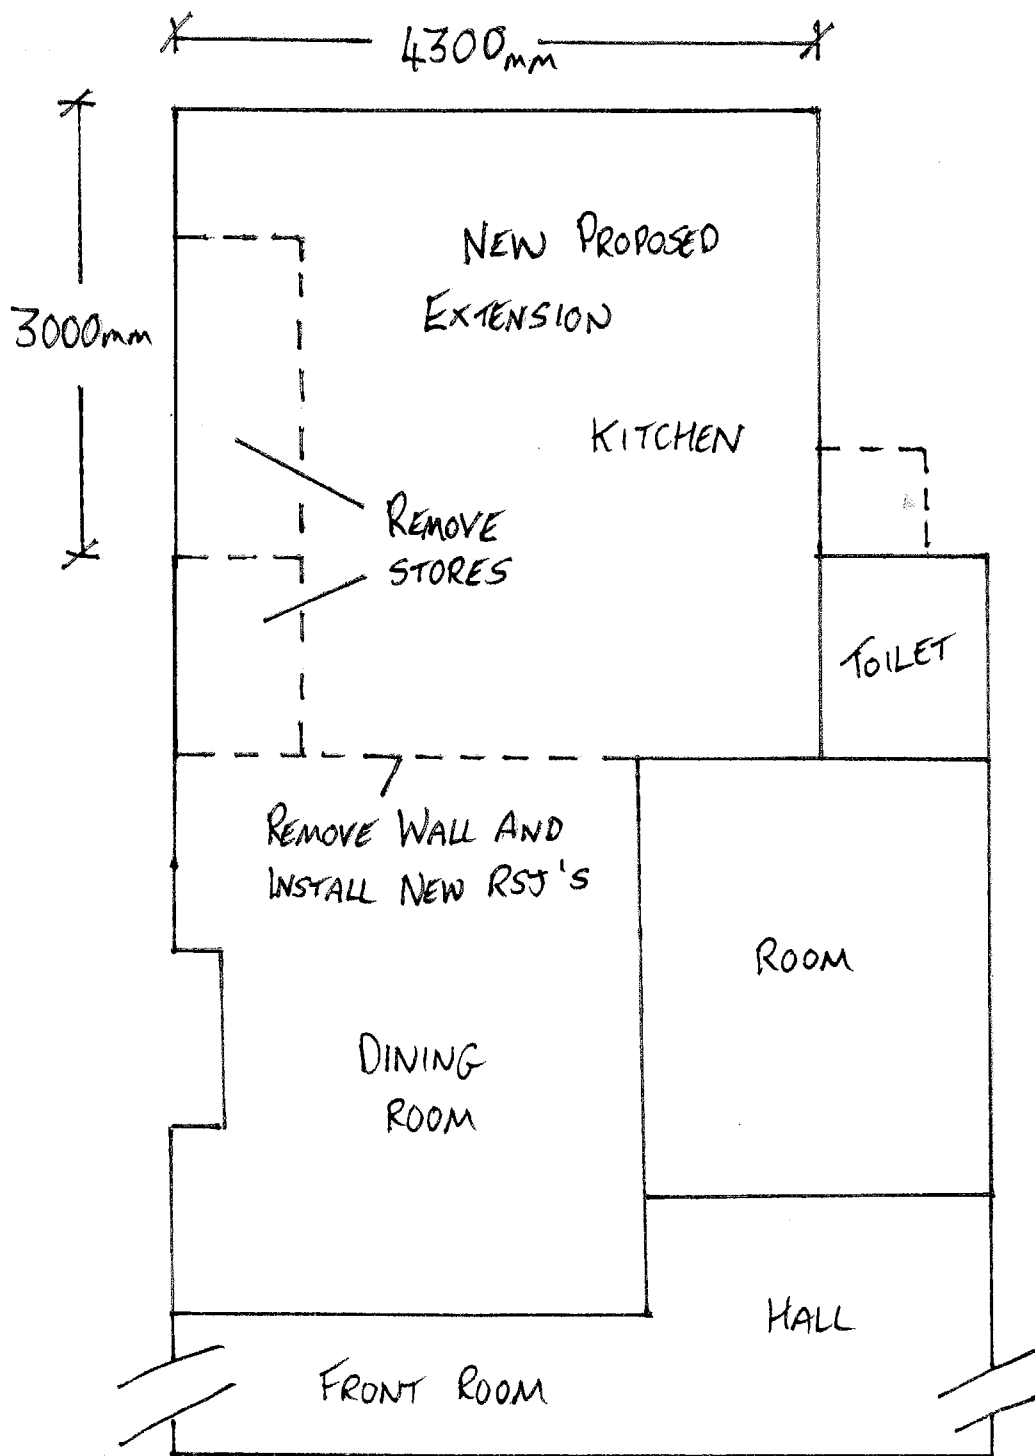

SCALE
1-50

22 GLADYS AVE
POS 5115