



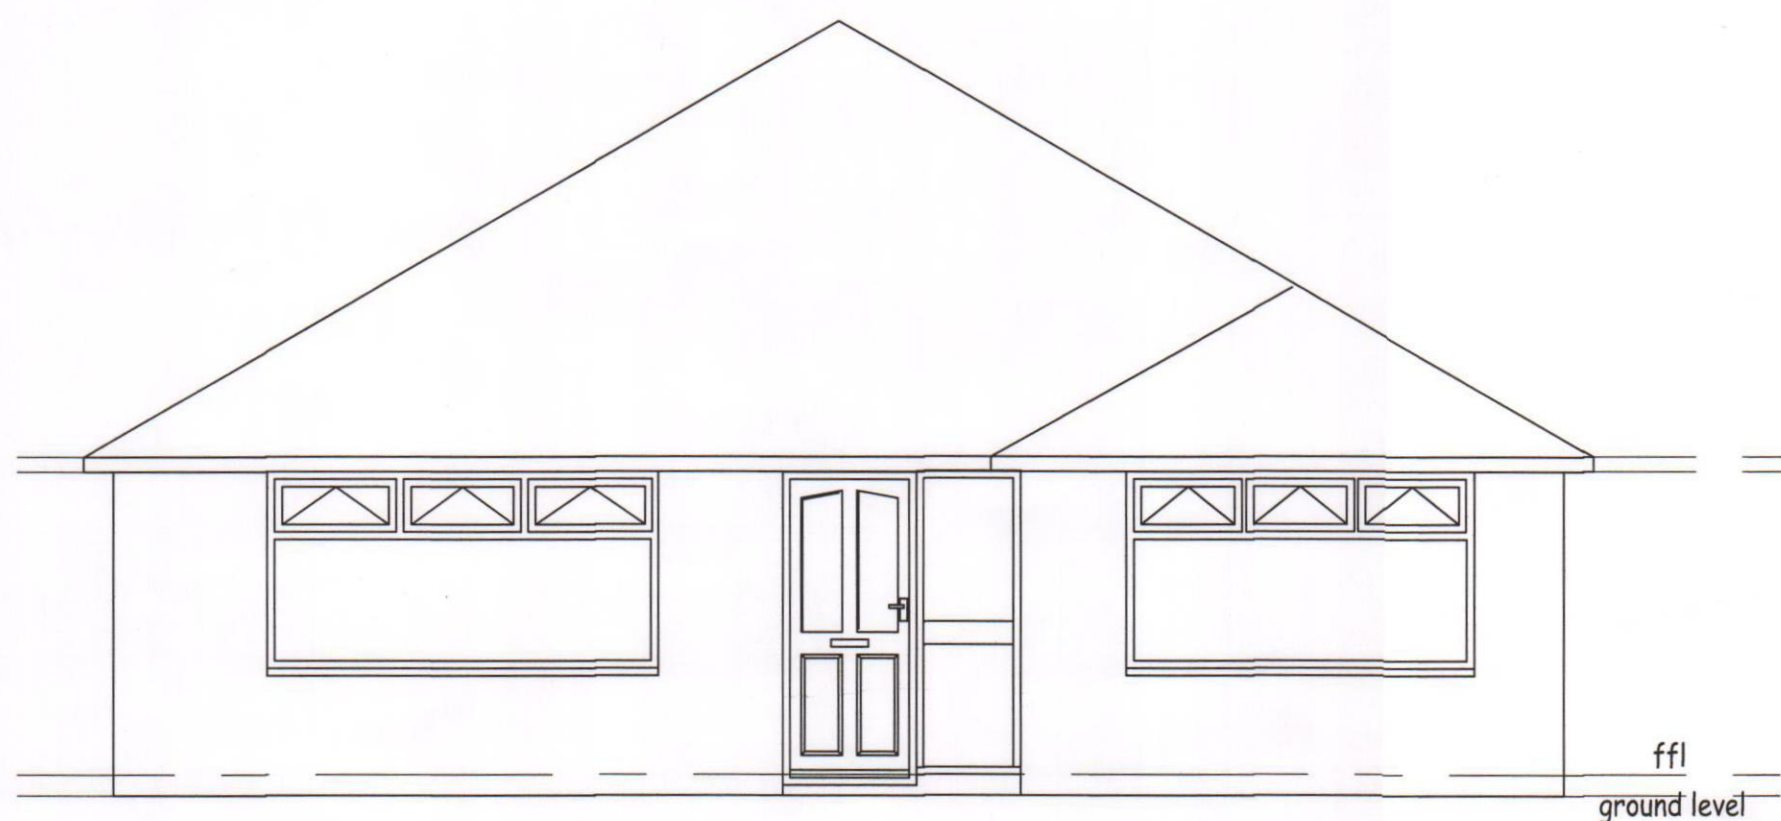

EXISTING FRONT VIEW

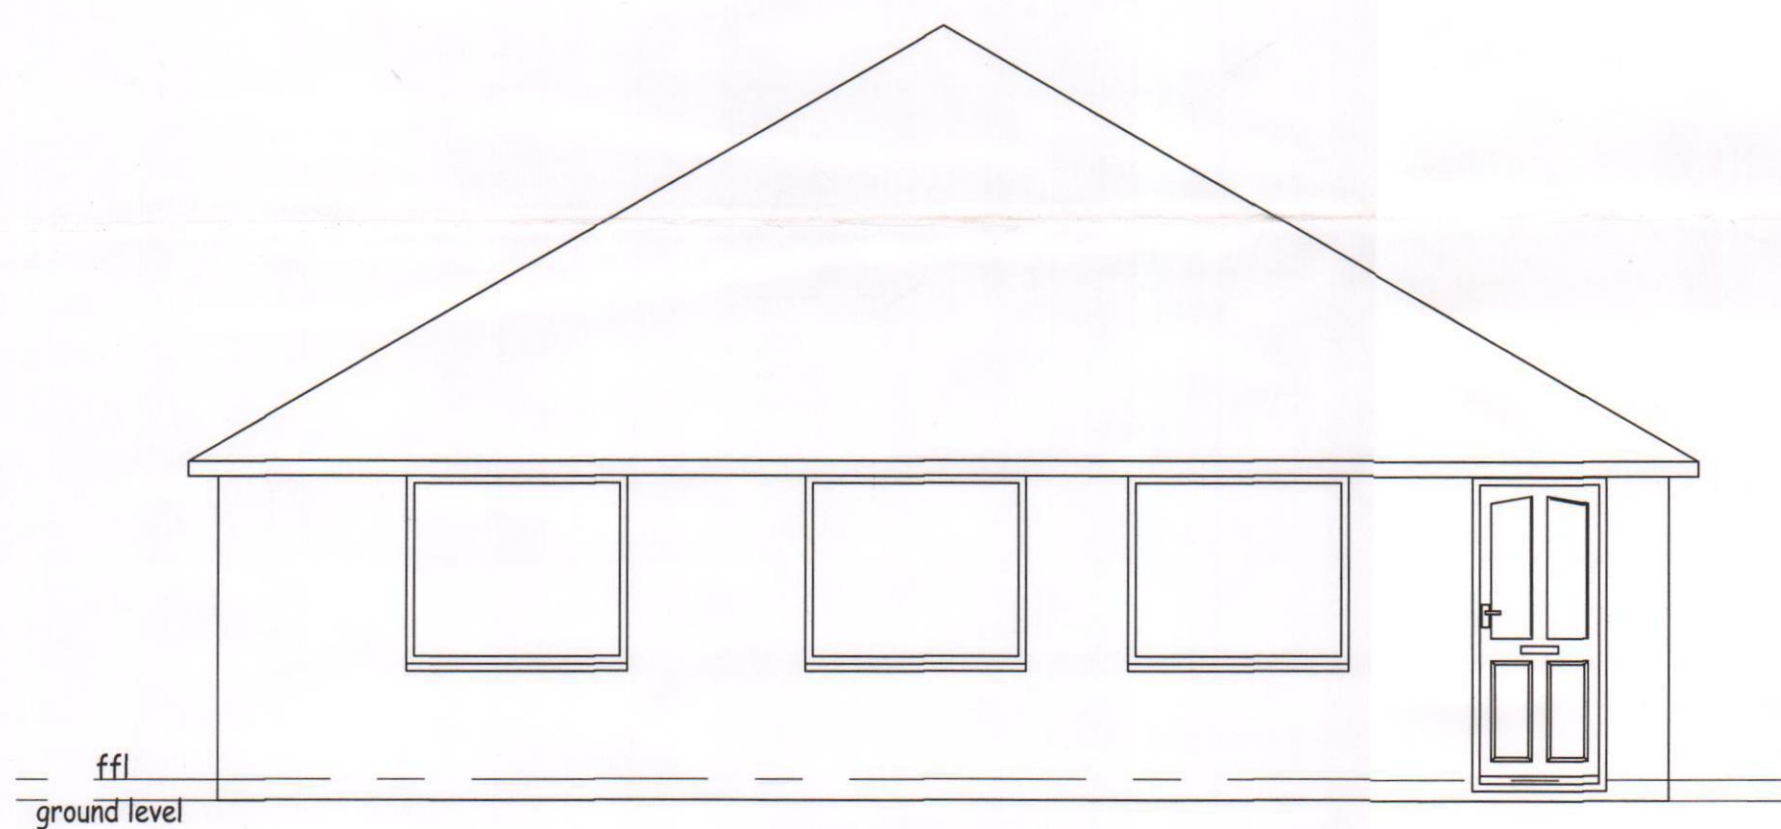

EXISTING REAR VIEW



Scale



EXISTING SIDE VIEW



EXISTING SIDE VIEW

This drawing may be scaled for planning purposes only.
For all other purposes dimensions must be checked on
site and not scaled from the drawing.



Client:	Mr J Puncher
Project:	44 Cotwell Avenue Cowplain, PO8 9AN
Drawing Title:	Existing Elevations
Drawn By:	SD
Date:	MAY 12 Scale : 1:50@A2
Drawing No:	CA/03 Issue: A