

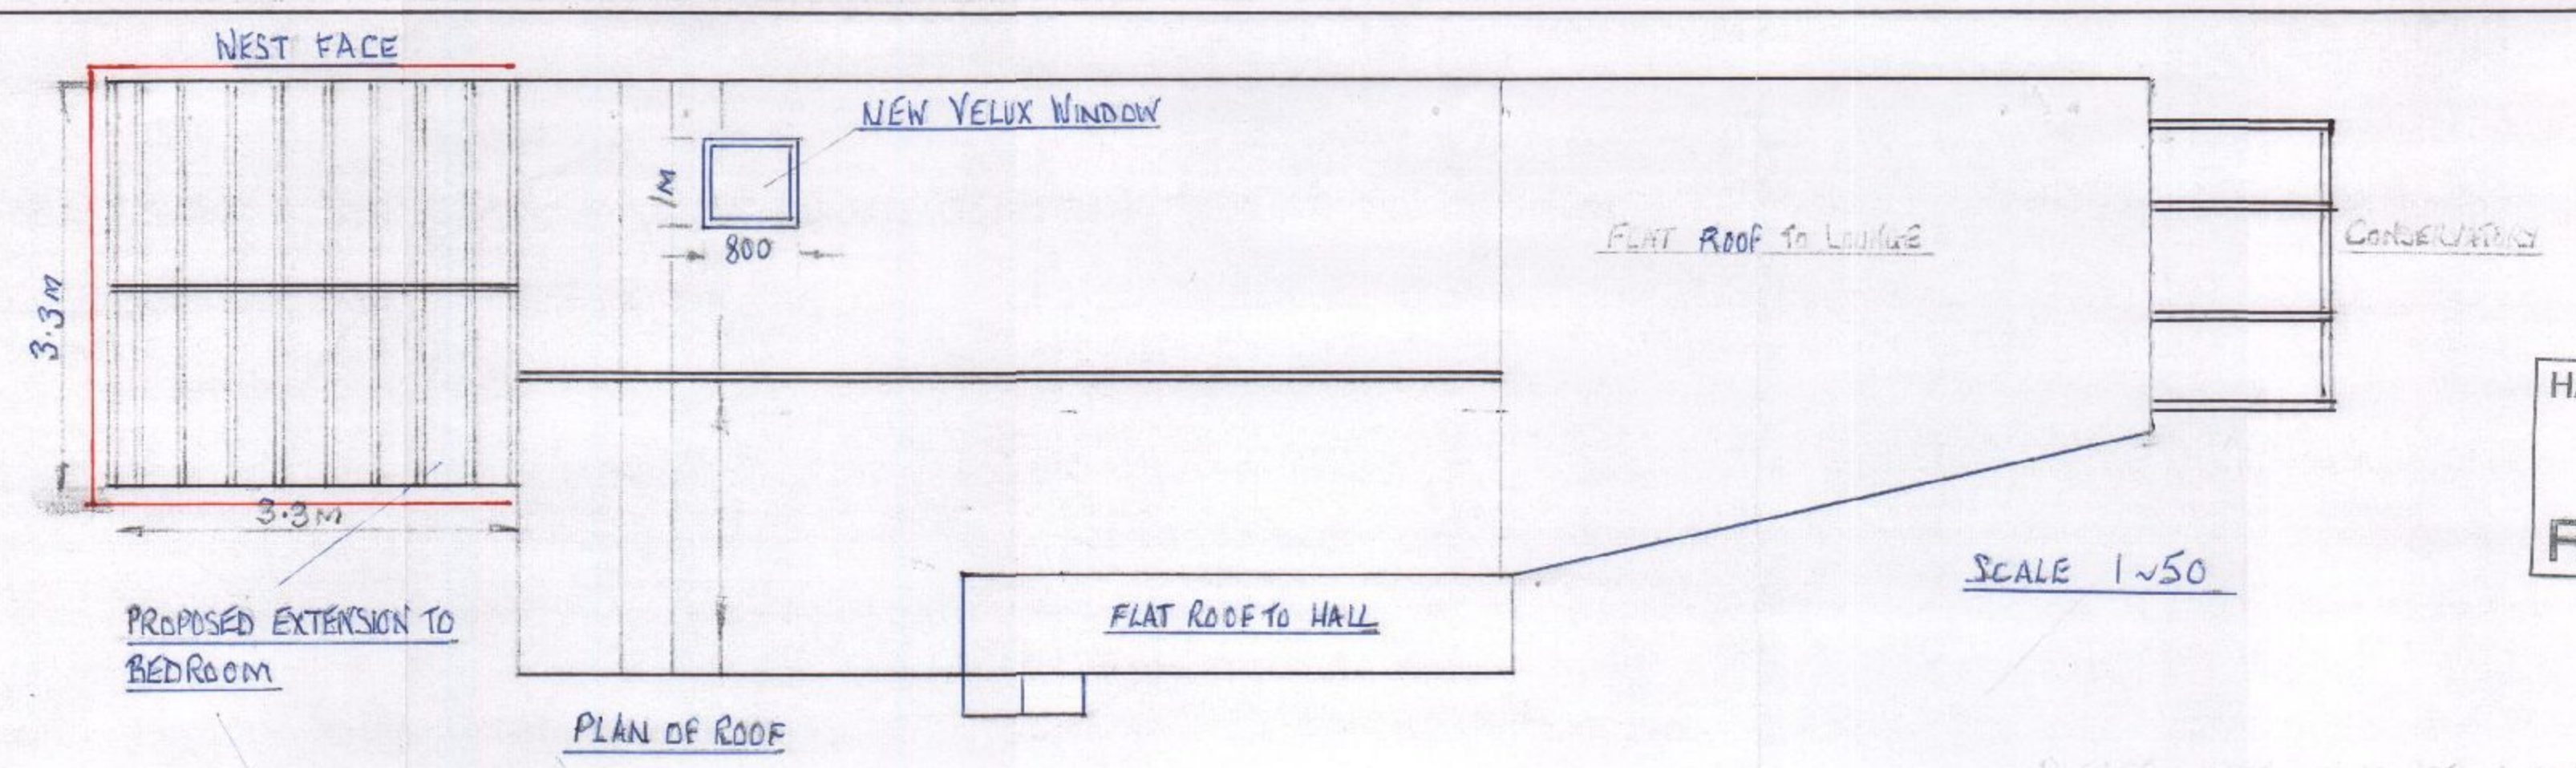


BLOCK PLAN
SCALE 1~200


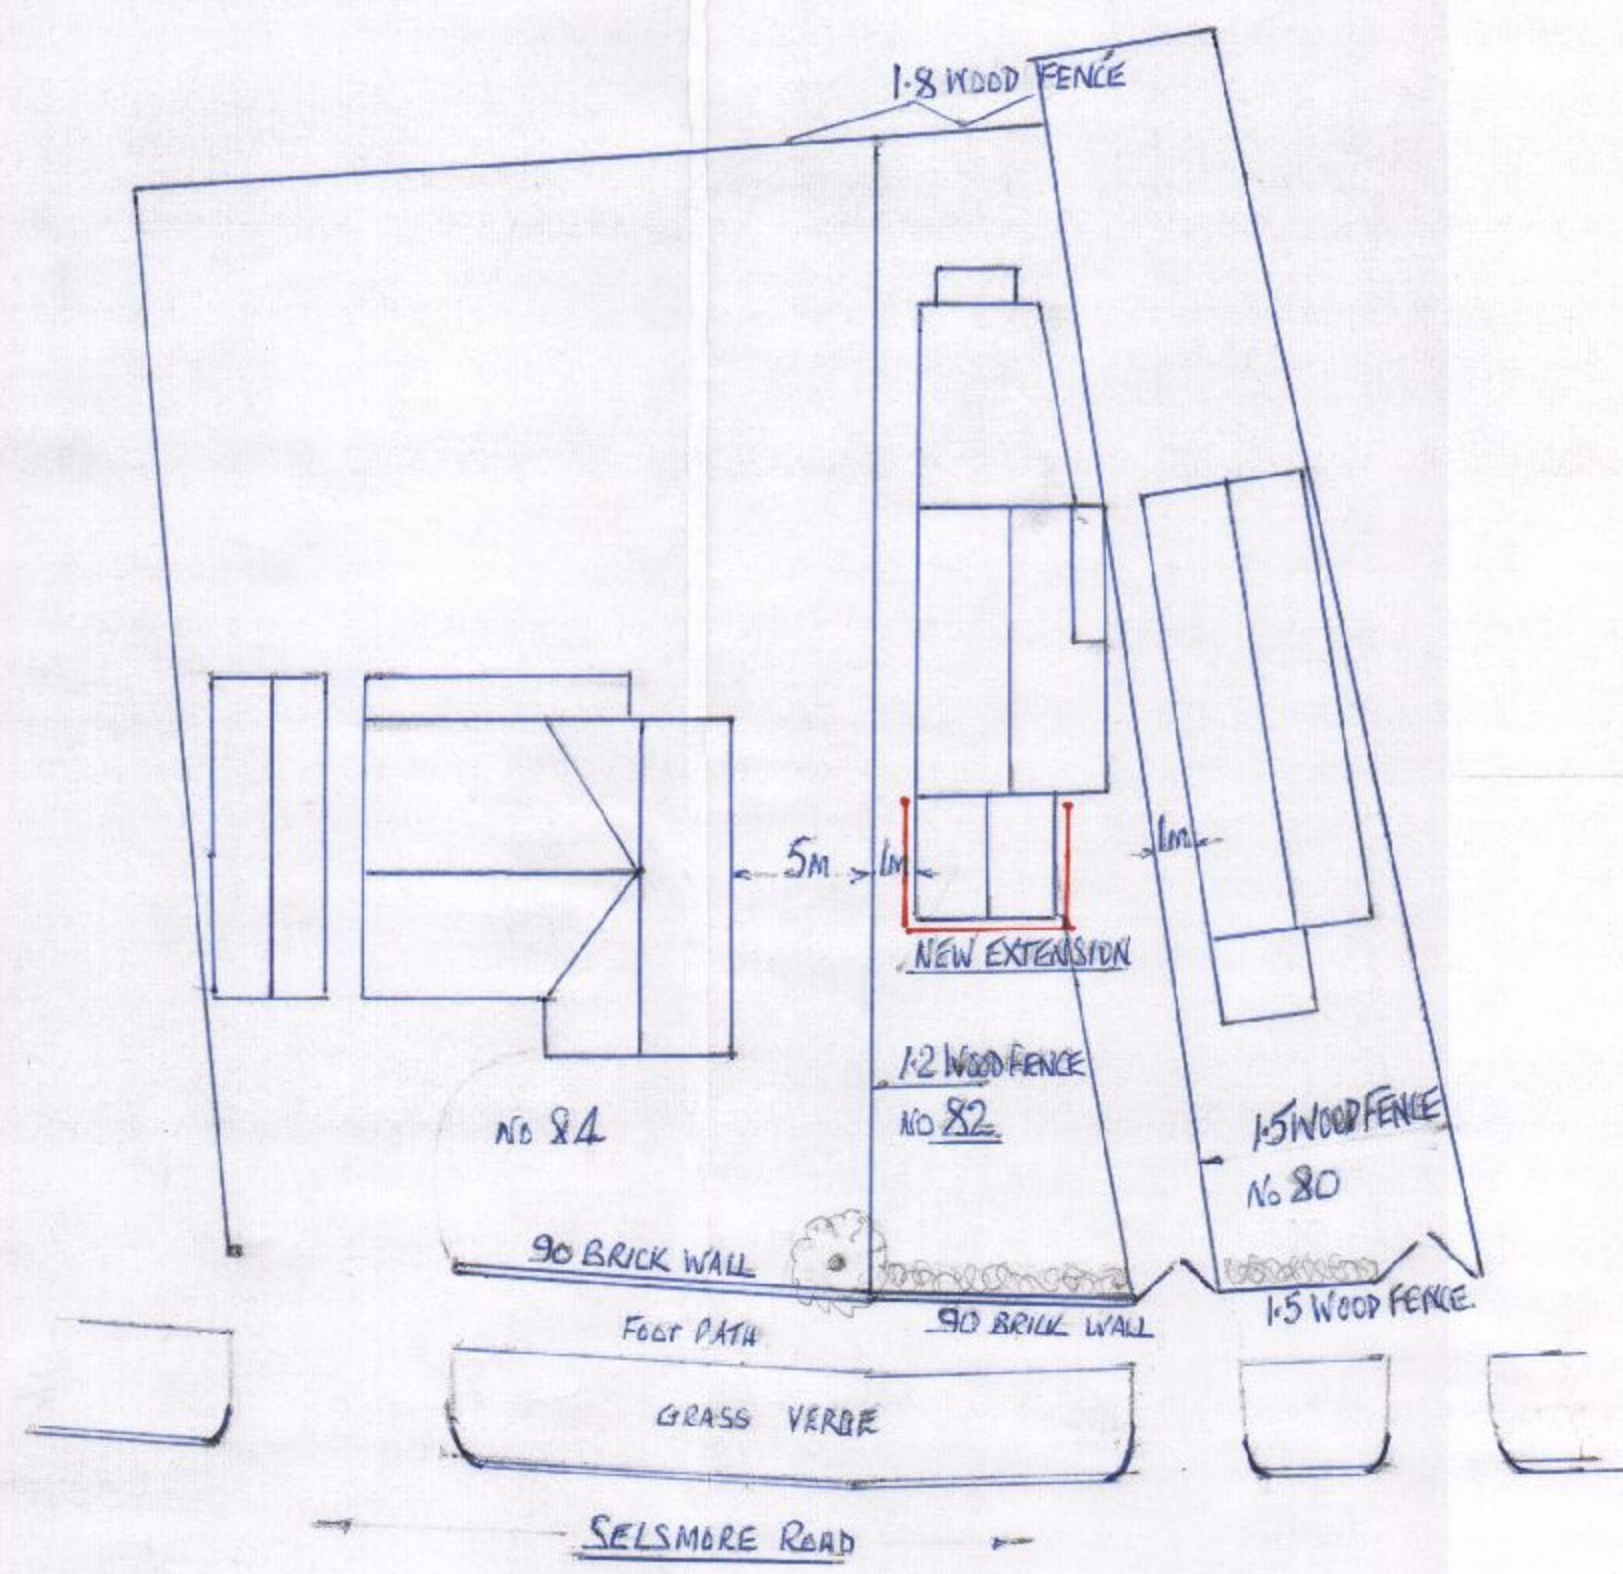


HAVANT BOROUGH COUNCIL
18 AUG 2011
RECEIVED

PLEASE NOTE: FOR REF. JUNE 5,
BOTH SIDES OF EXTENSION ARE
BRICKS TO MATCH EXISTING BUILDING.

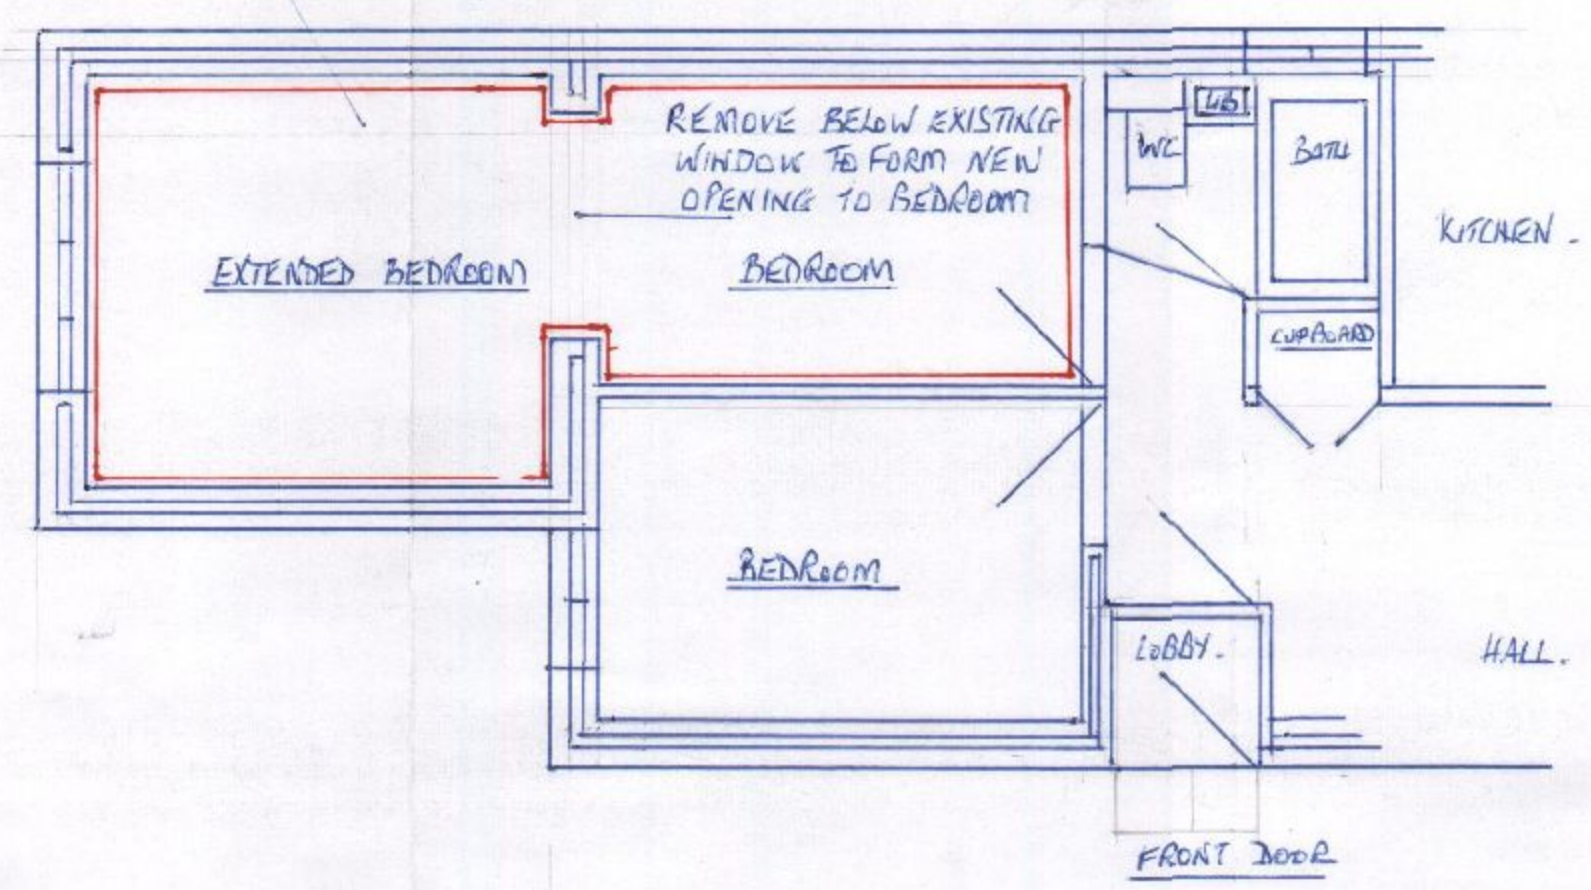

PERMIT

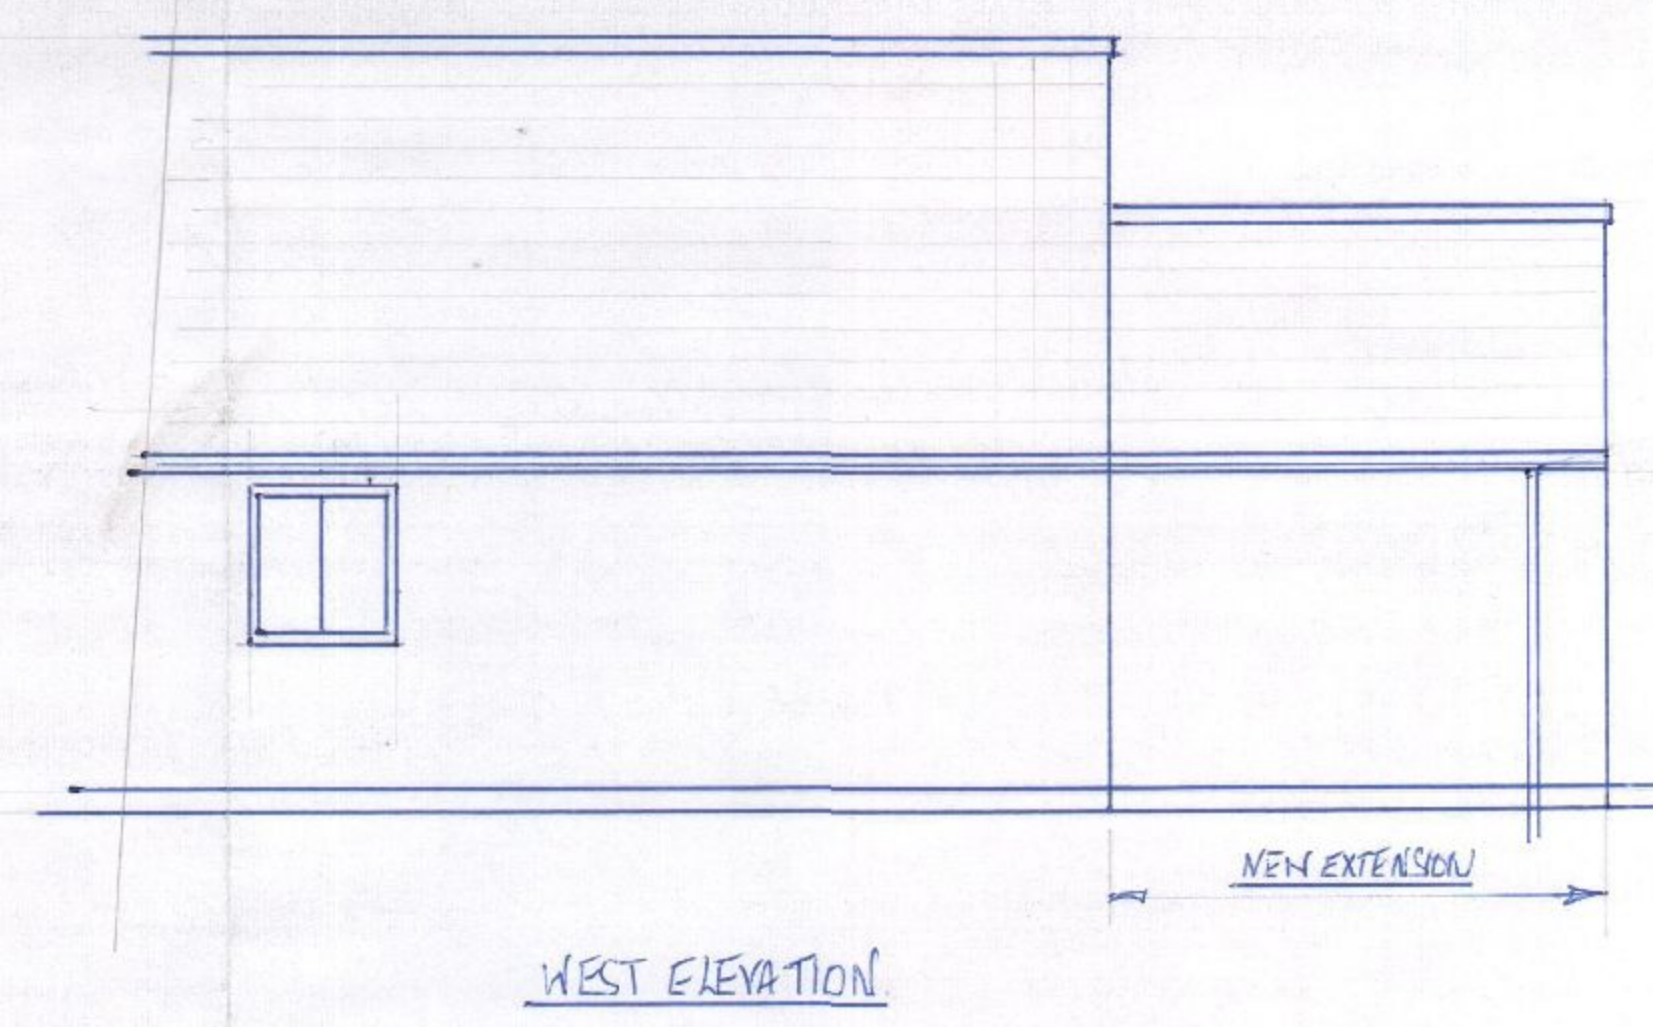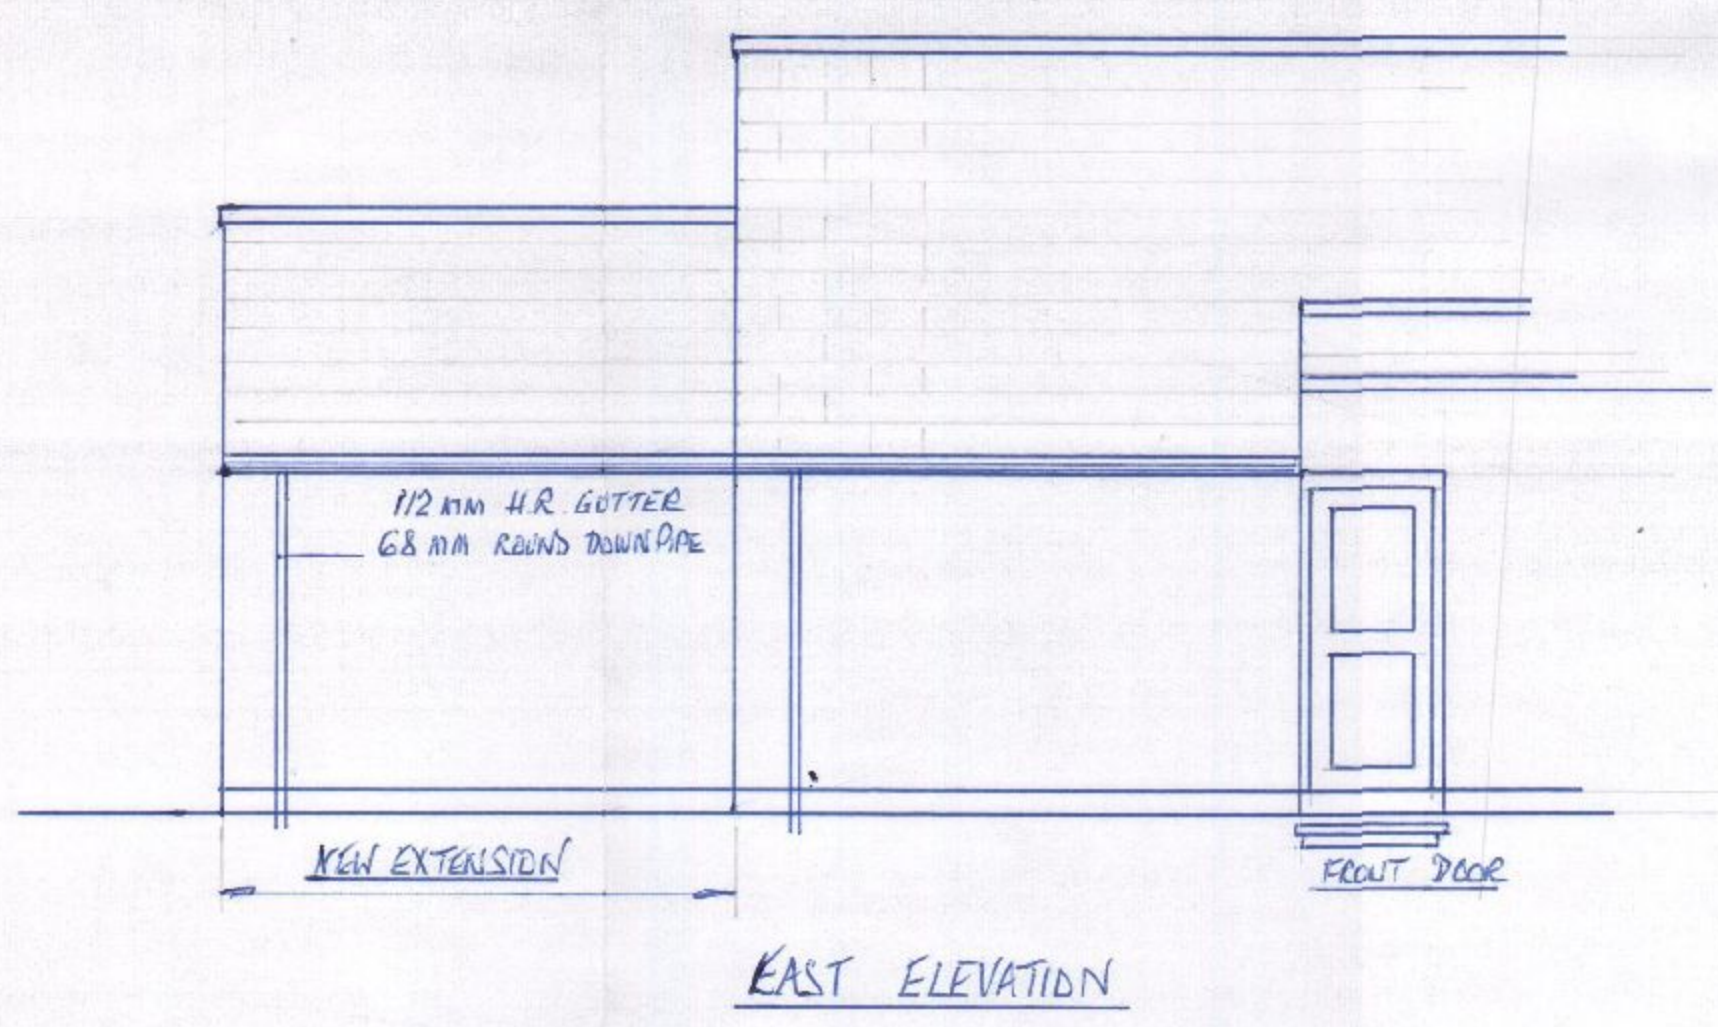

HAVANT BOROUGH COUNCIL
30 AUG 2011
RECEIVED

ADDITIONAL DRAWING FOR PLANNING APPLICATION TO 82 SELSMORE ROAD, HAYLING ISLAND, PO11 9LE.

DRAWN BY H.A.B.
Aug. 2011