


①

PROPOSED NEW BRICK WALL TO FRONT of
112 LONDON RD, PURBROOK.

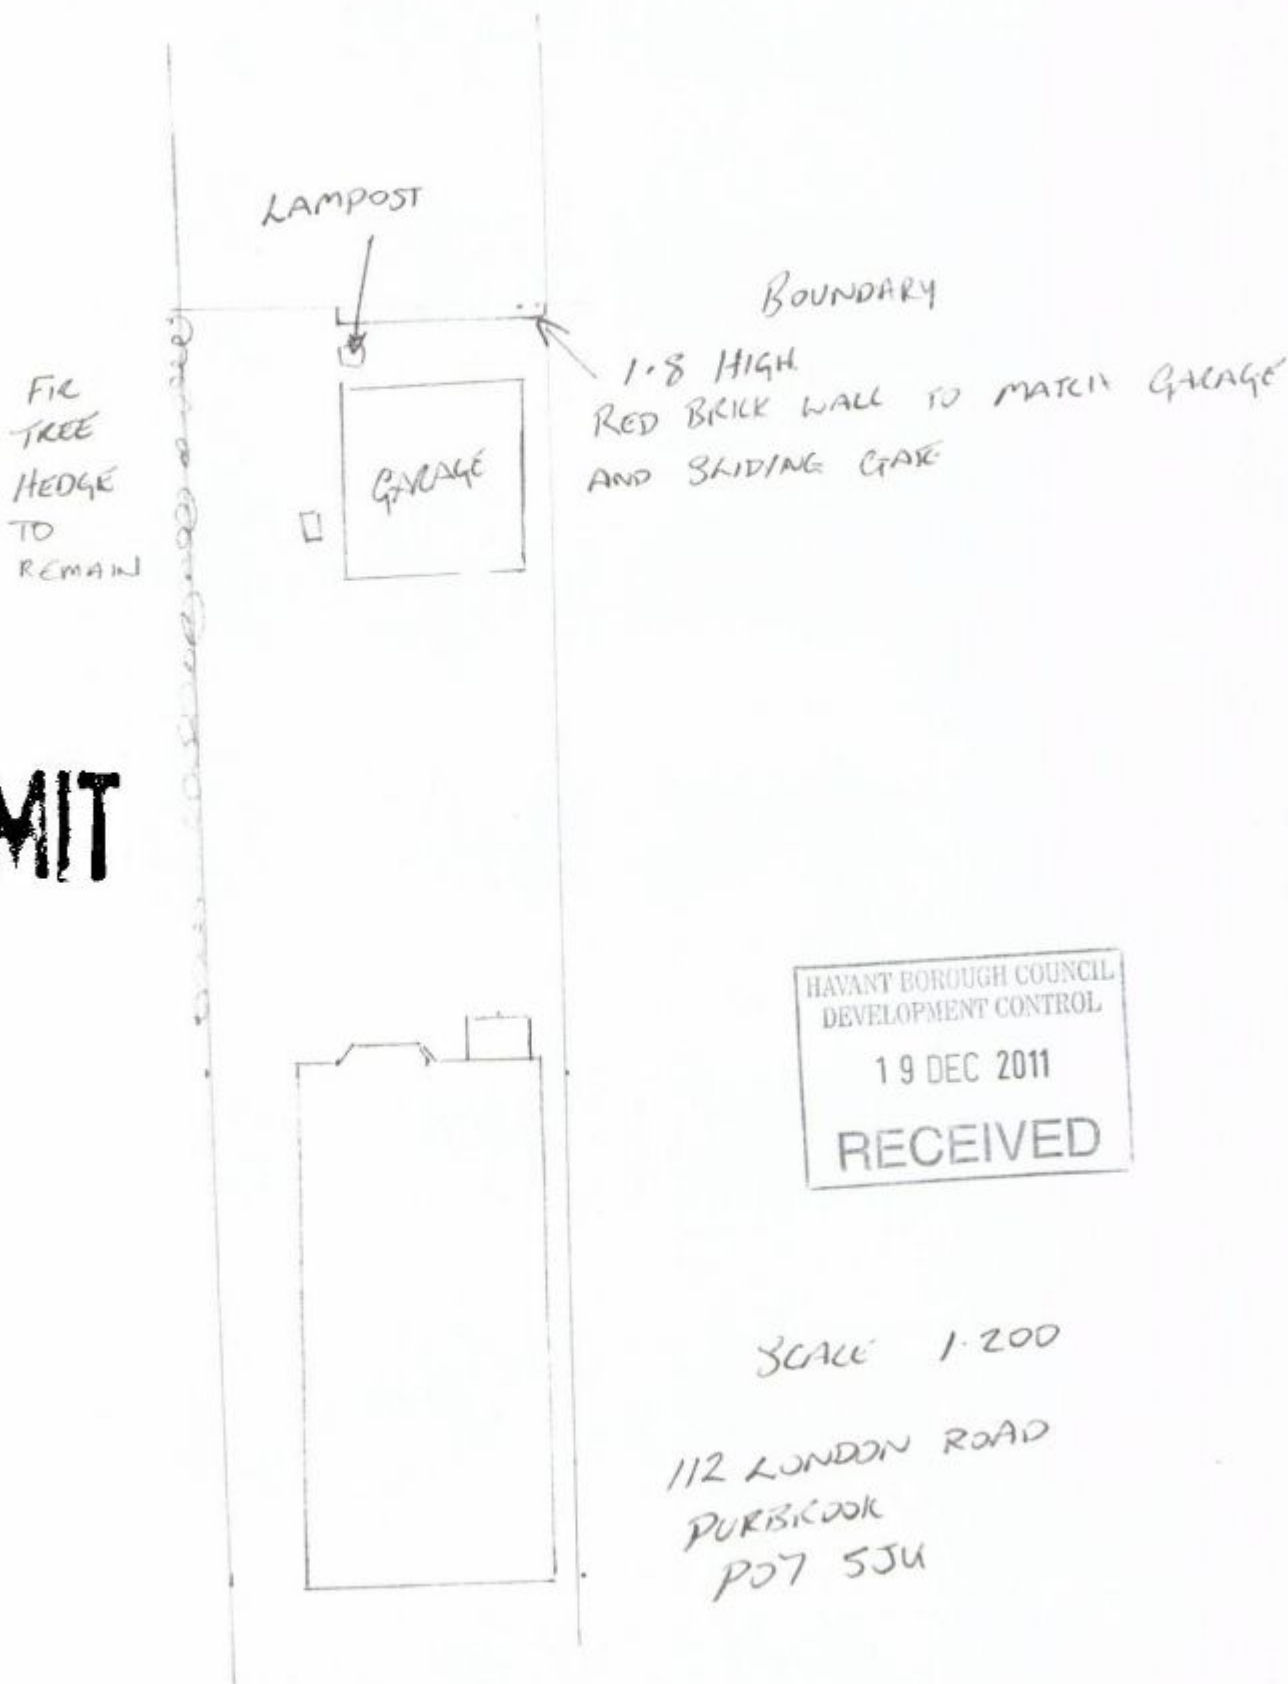

HAVANT BOROUGH COUNCIL
DEVELOPMENT CONTROL
19 DEC 2011
RECEIVED

SCALE 1:200

112 LONDON ROAD
PURBROOK
PO7 5JU