PERMIT

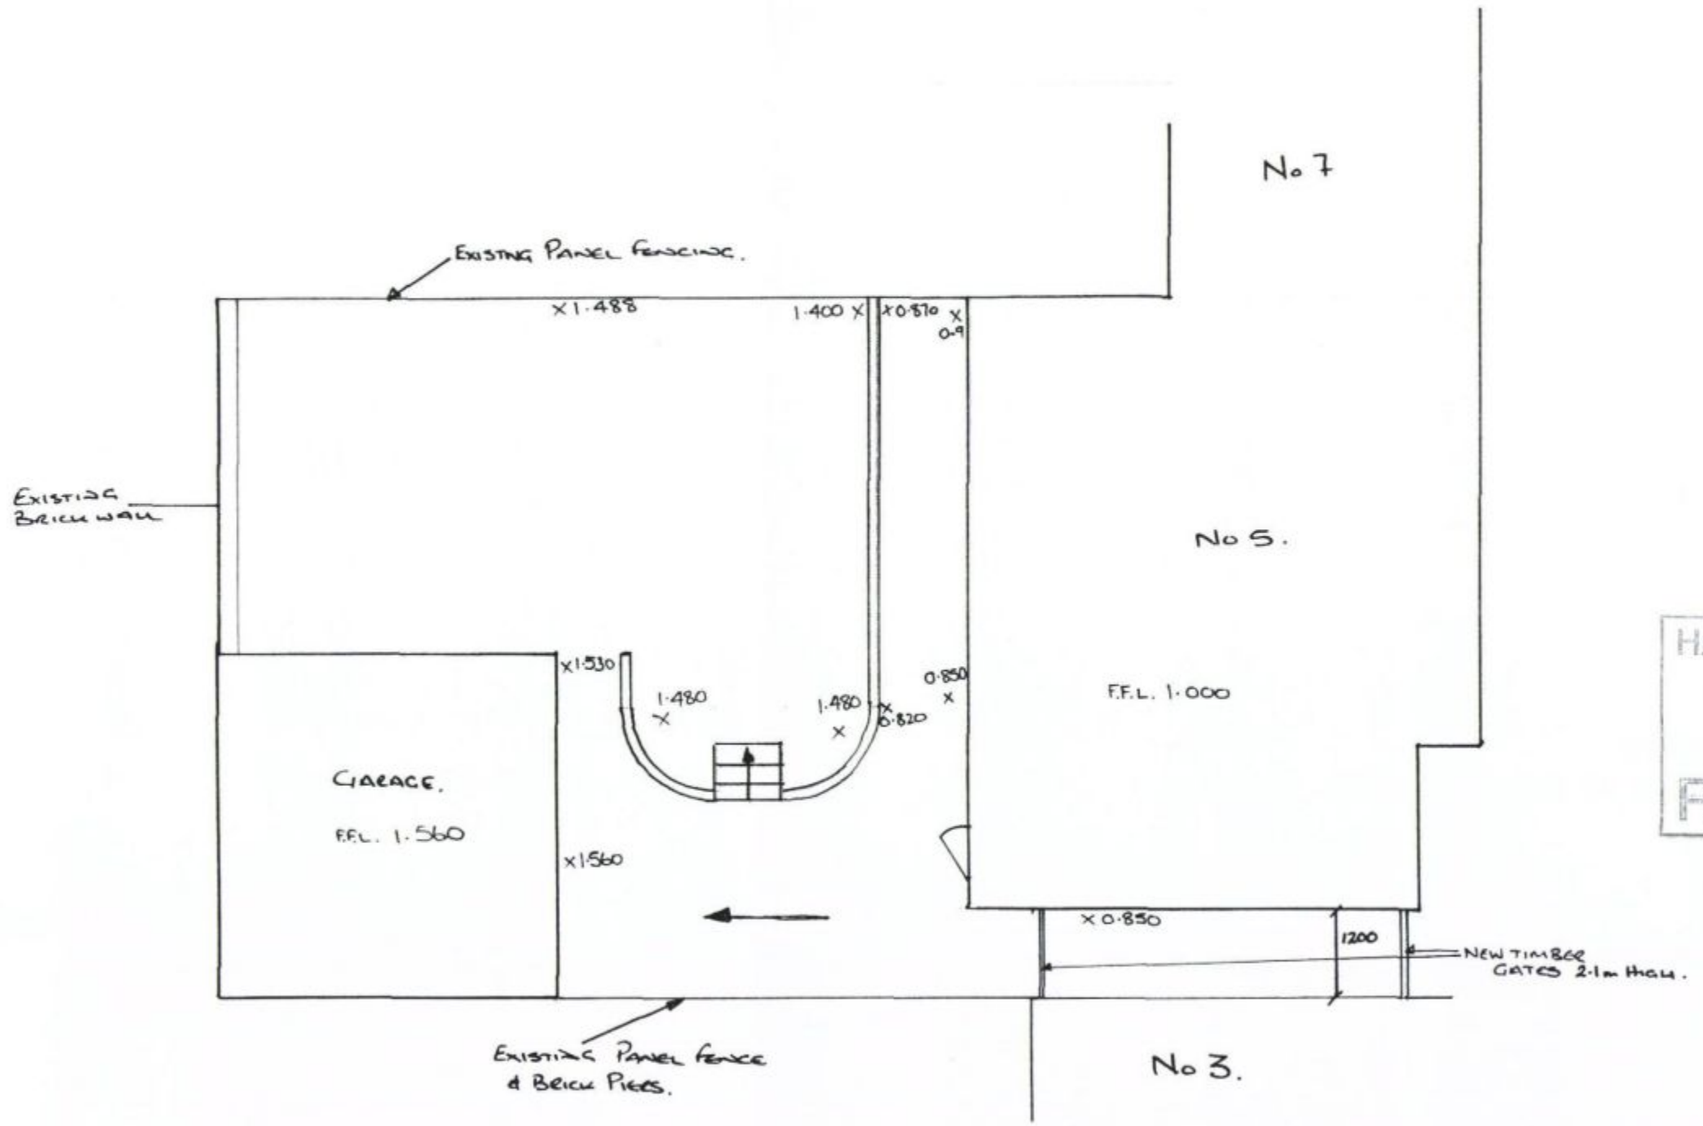

HAVANT BOROUGH COUNCIL
- 5 SEP 2011
RECEIVED

5 VIAN ROAD, WATERLOOVILLE, HANTS PROPOSED PLOT LAYOUT SHOWING LEVELS.	DRAWING No. PX 01 SCALE 1:100 A3.