


0 2 4 6 8 10
PHYSICAL SCALE IN METERS @ 1:100



0 10 20 30 40 50
PHYSICAL SCALE IN METERS @ 1:500

0 25 50 75 100 125
PHYSICAL SCALE IN METERS @ 1:1250

NOTES:
This drawing has been produced solely for PLANNING/DESIGN.
Do not Scale from this Drawing except for planning purposes.
 This drawing is the copyright of MF Designs Ltd.

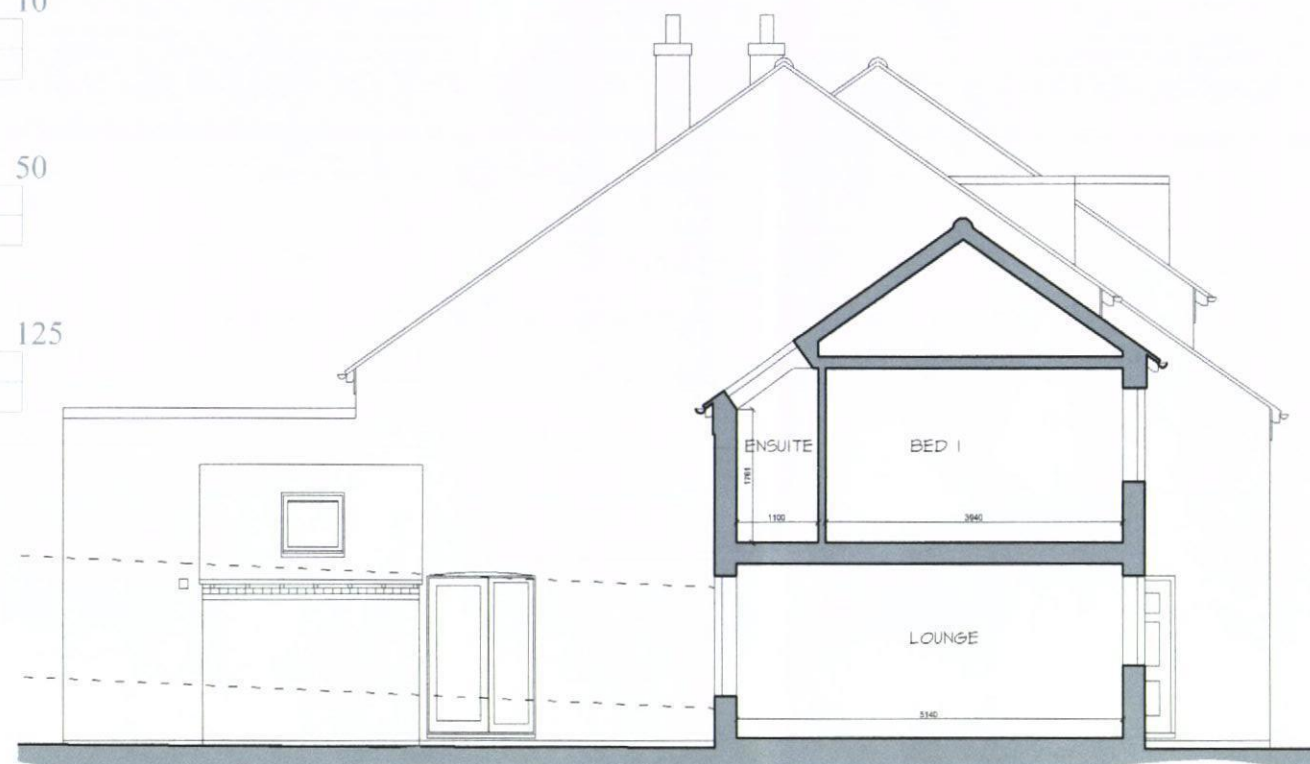

Typical Section

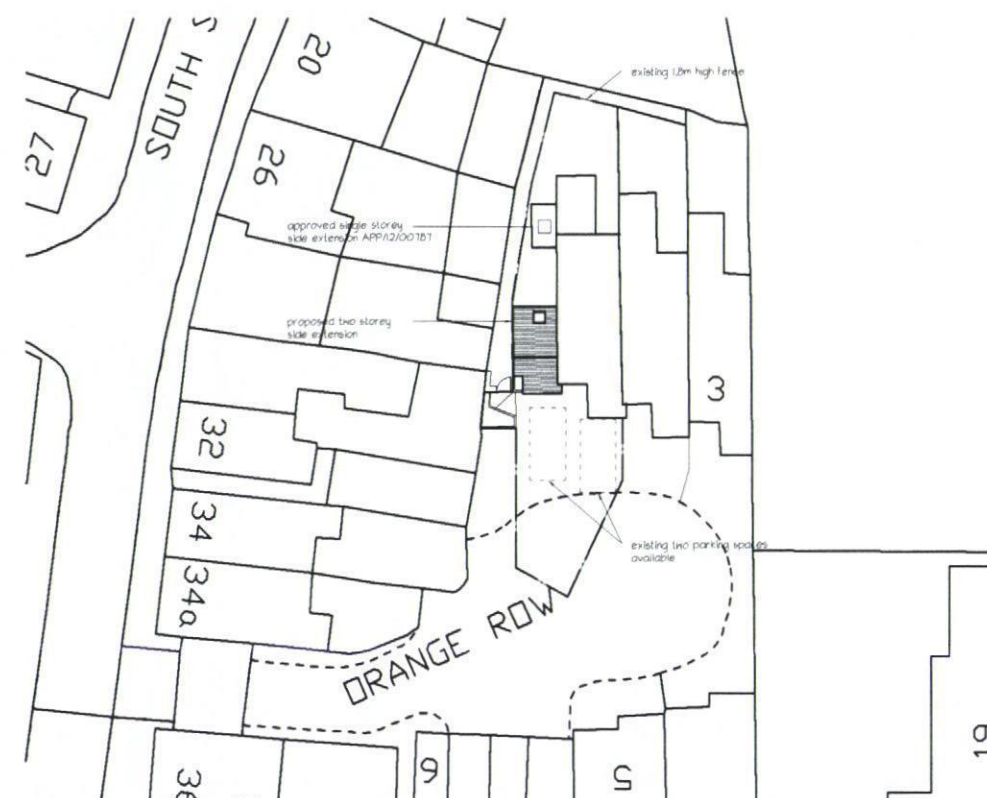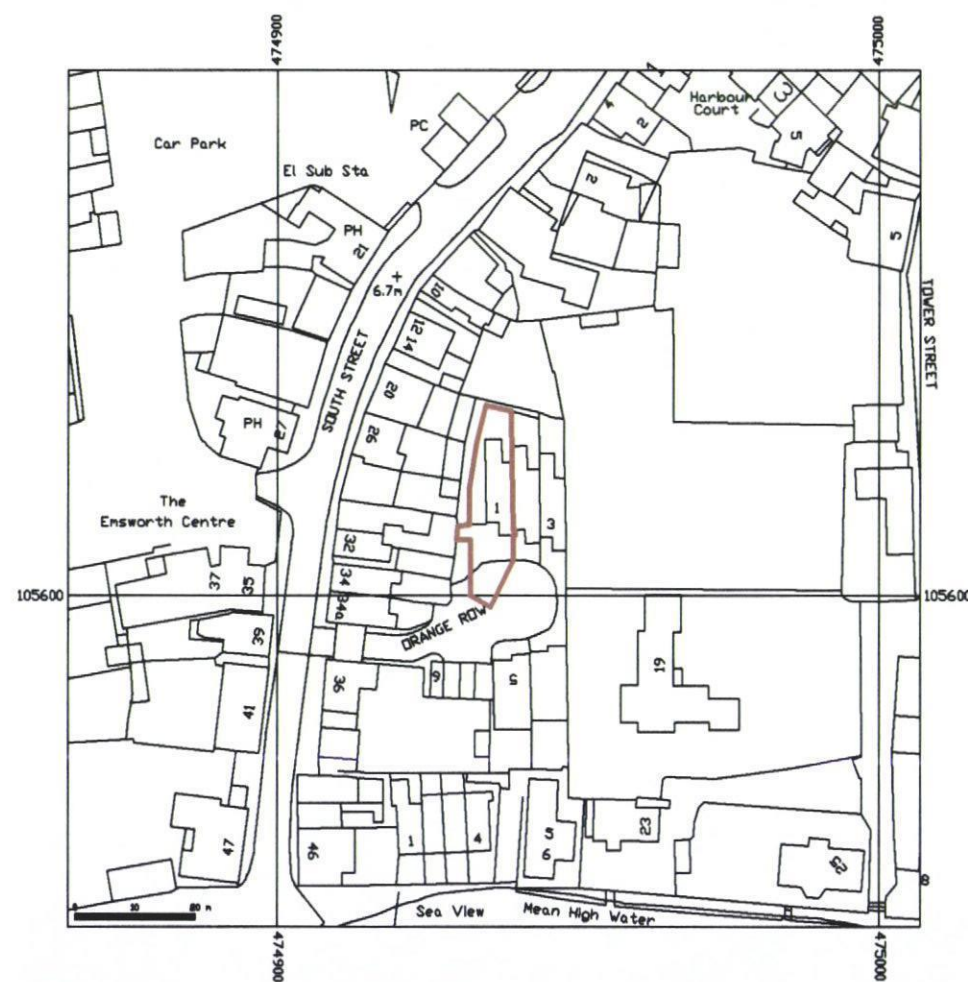

Location Streetwise Licence No. 100047474

Block

TWO STOREY SIDE EXTENSIONS

1 ORANGE ROW, EMSWORTH



mf designs ltd



Chartered Architects

12 Wensley Gardens • Emsworth • Hampshire • PO10 7RA Uf 01243 377766
Director: Martin Farrer RIBA • Co Registration No.4507379 e admin@mfdesigns.org.uk

Date: Oct 2012

Scale: 1:100/500/1250

Job No: 3047
Drg No: 113