REFUSE

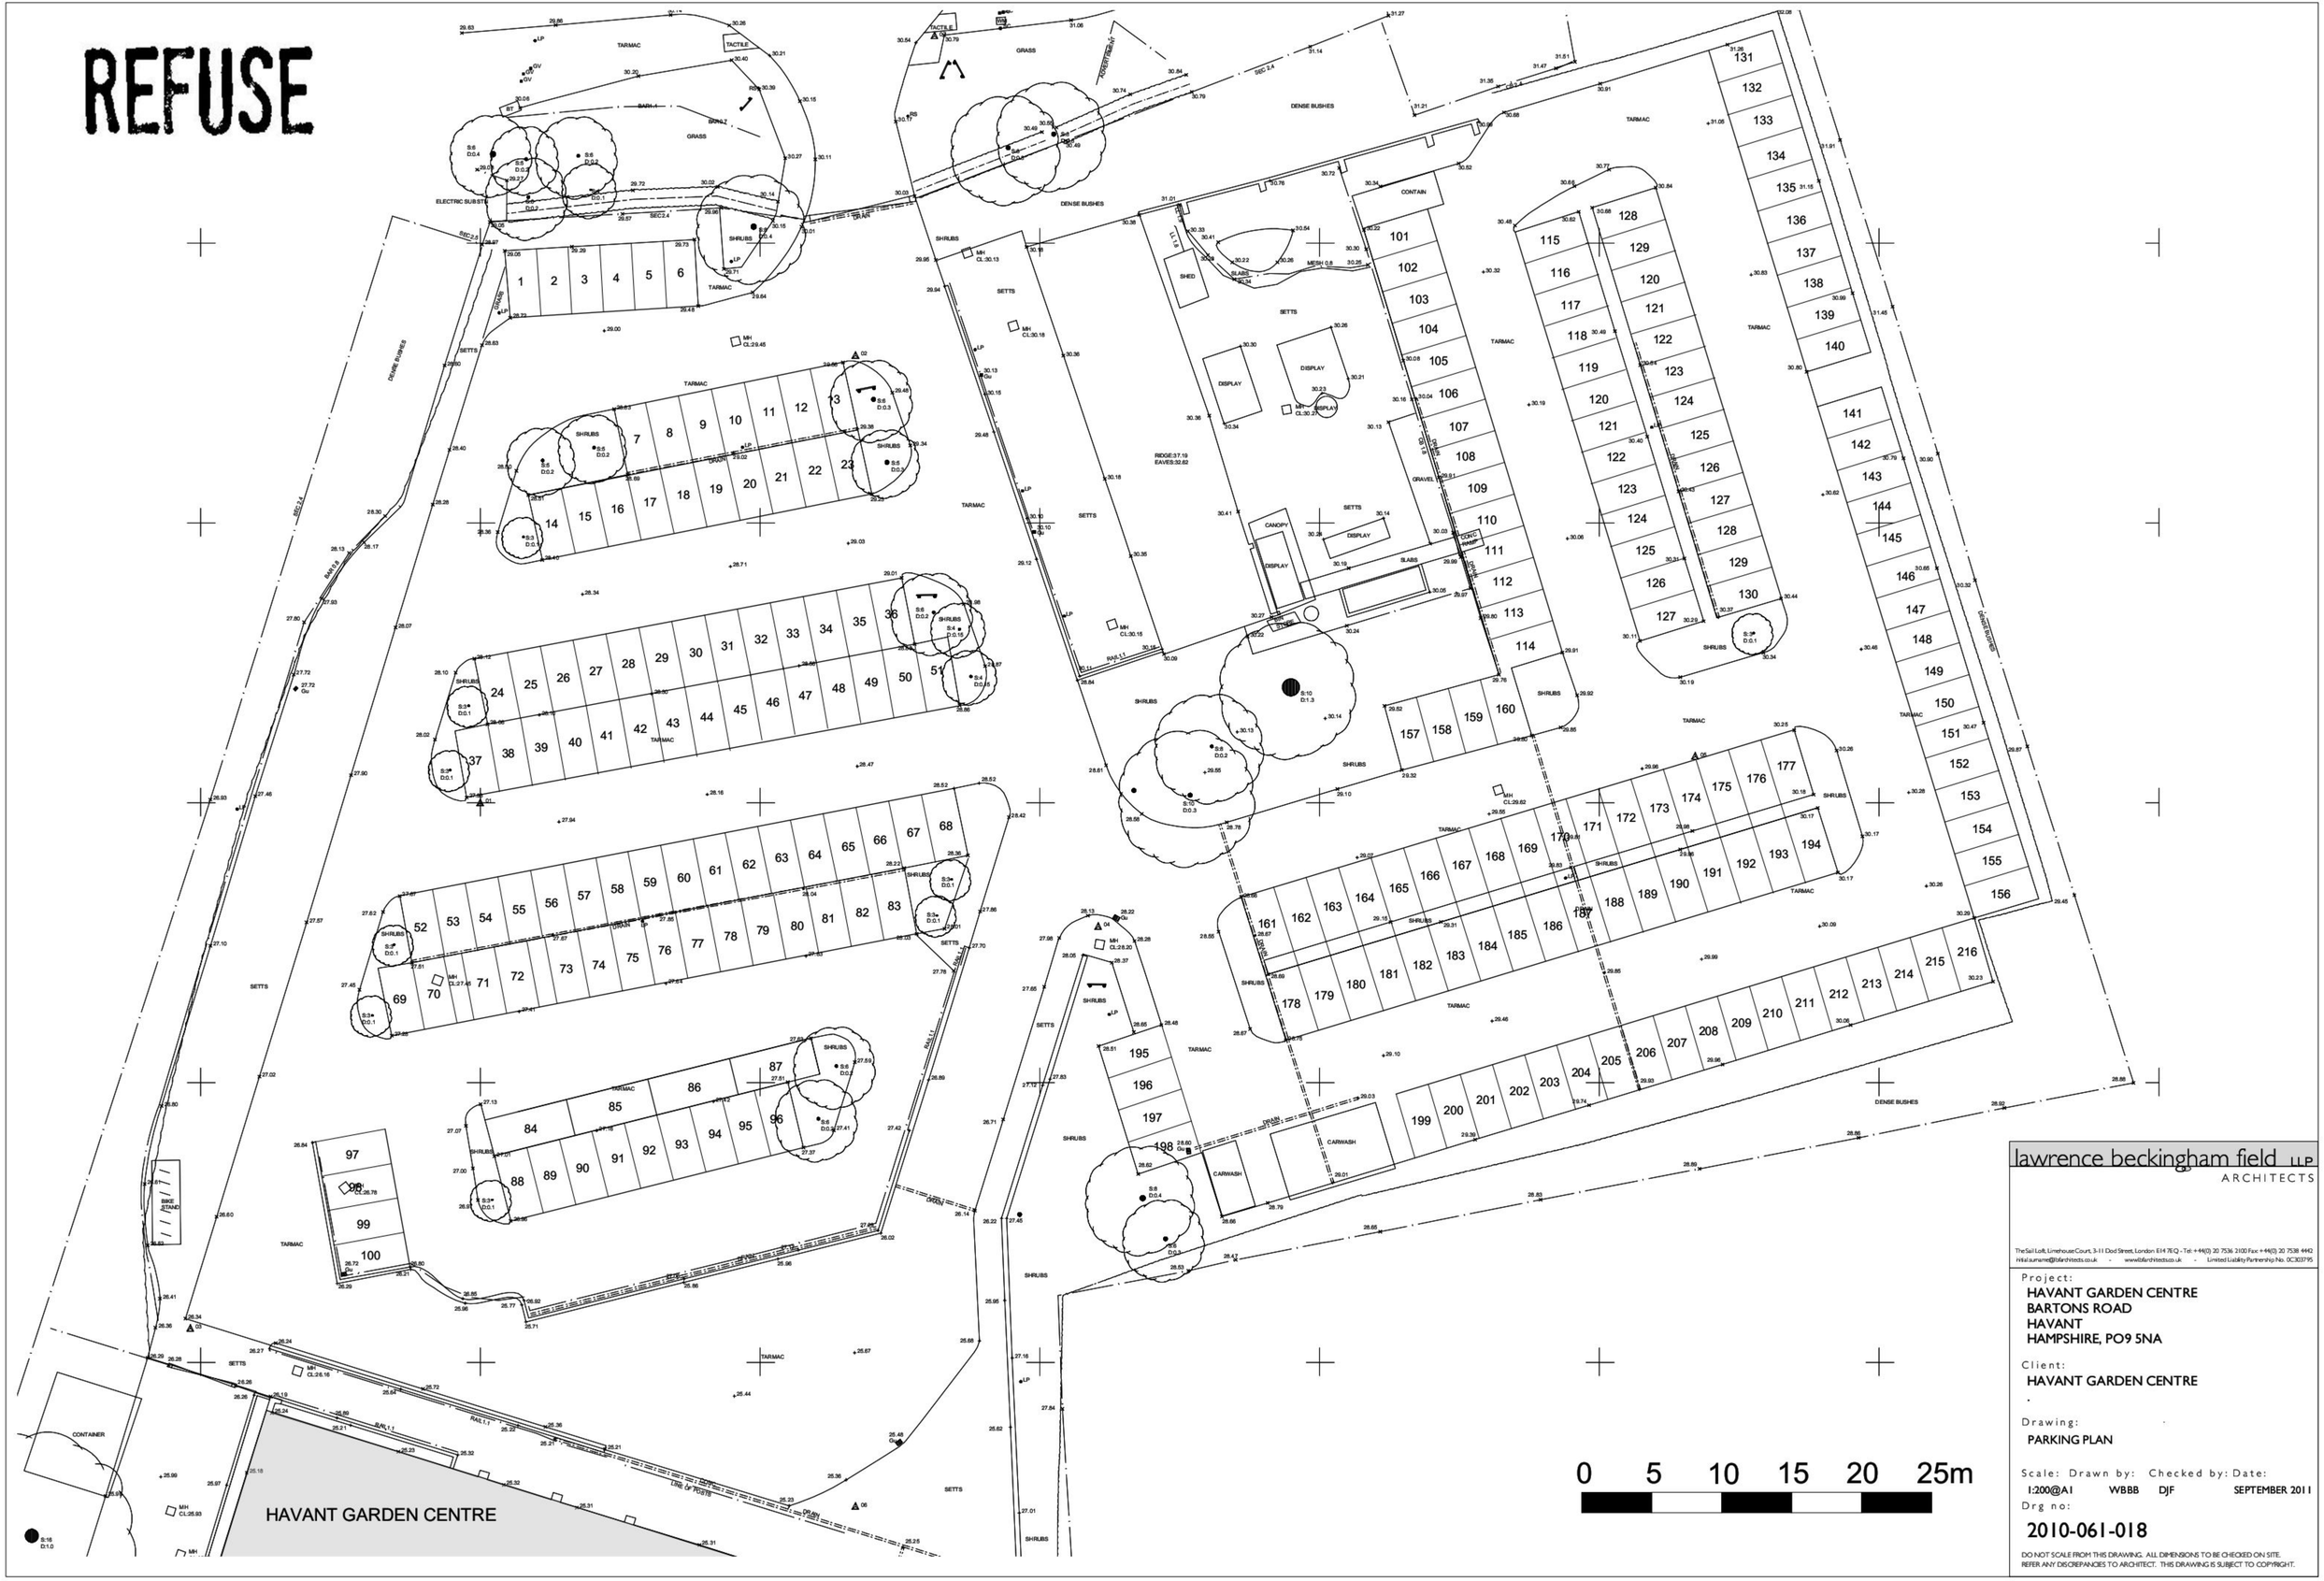

lawrence beckingham field LLP
ARCHITECTS

The Sail Loft, Limehouse Court, 3-11 Dod Street, London E14 7EQ - Tel: +44(0) 20 7536 2100 Fax +44(0) 20 7538 4442
Initial.surname@lbfarchitects.co.uk - www.lbfarchitects.co.uk - Limited Liability Partnership No. OC303795

Project:
HAVANT GARDEN CENTRE
BARTONS ROAD
HAVANT
HAMPSHIRE, PO9 5NA

Client:
HAVANT GARDEN CENTRE
.

Drawing:
PARKING PLAN

Scale:	Drawn by:	Checked by:	Date:
1:200@A1	WBBB	DJF	SEPTEMBER 2011

Drg no:
2010-061-018

DO NOT SCALE FROM THIS DRAWING. ALL DIMENSIONS TO BE CHECKED ON SITE.
REFER ANY DISCREPANCIES TO ARCHITECT. THIS DRAWING IS SUBJECT TO COPYRIGHT.