
PERMIT

PROPOSED ELEVATIONS
SCALE 1 : 100

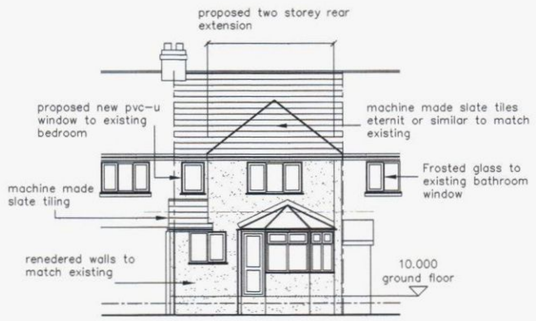


SOUTH ELEVATION



NORTH ELEVATION



WEST ELEVATION

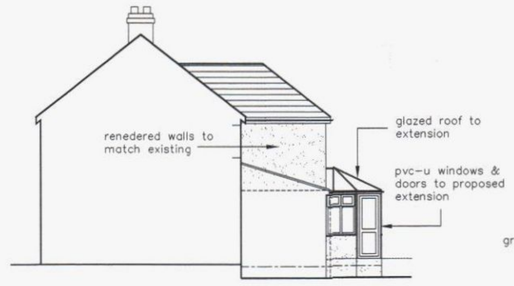


EAST ELEVATION

SITE ELEVATION / SECTION
SCALE 1 : 100




PROPOSED FLOOR LAYOUTS
SCALE 1 : 50

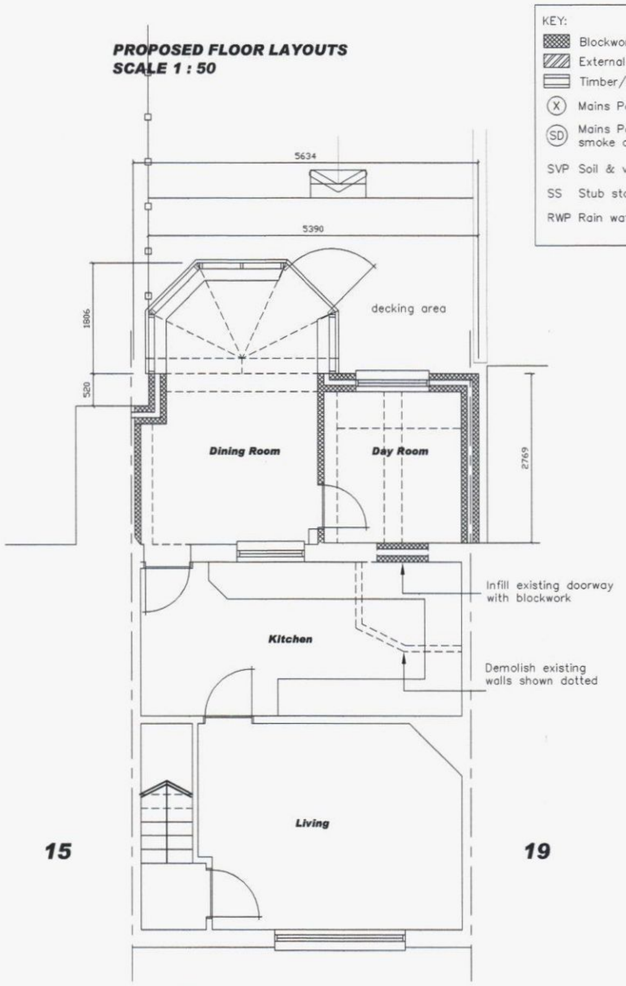

PROPOSED GROUND FLOOR LAYOUT

KEY:
- Blockwork
- External brickwork
- Timber/metal framed stud walling
- (X) Mains Powered Extract Fan
- (SD) Mains Powered interconnecting smoke detectors
- SVP Soil & vent pipe
- SS Stub stack
- RWP Rain water pipe

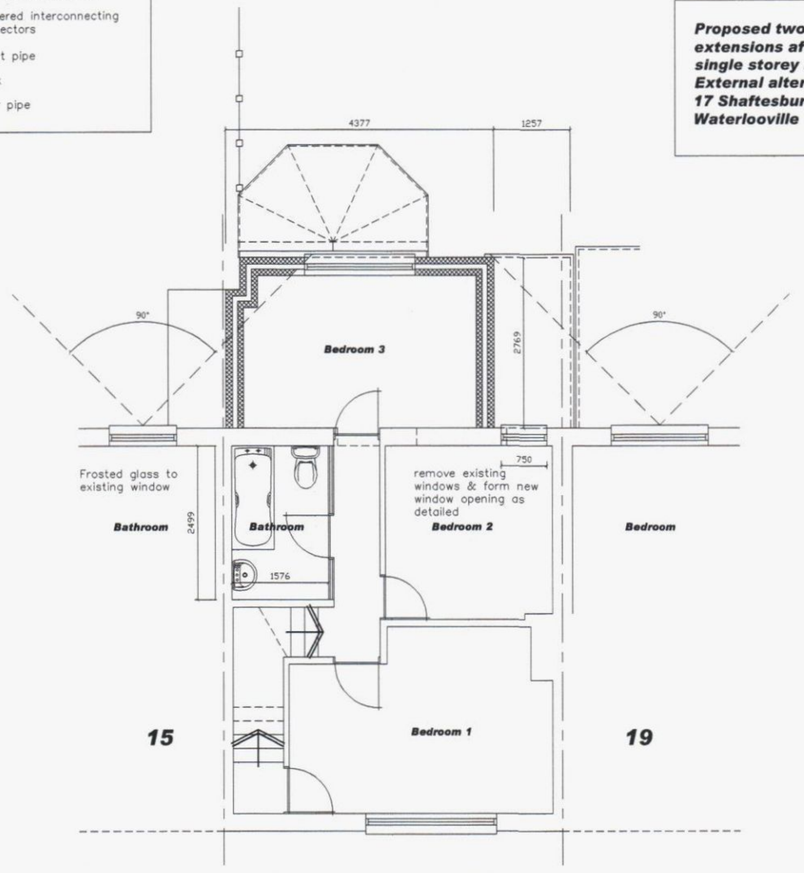


PROPOSED FIRST FLOOR LAYOUT

Proposed two storey / single storey rear extensions after demolition of existing single storey rear extension.
External alterations to rear elevation at :
17 Shaftesbury Avenue Purbrook
Waterlooville



PROPOSED BLOCK PLAN
SCALE 1 : 500

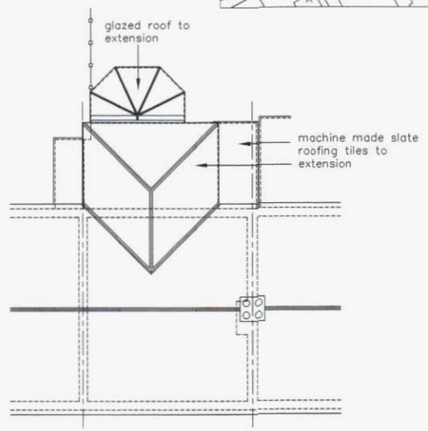

PROPOSED ROOF LAYOUT
SCALE 1 :100

HAVANT BOROUGH COUNCIL
13 MAY 2011
RECEIVED

NOTES:
The design and construction of this project shall be in accordance with the current Building Regulations & NHBC Standards. These notes & drawings have been prepared soley for the purpose of Planning & Building Regulation approval.

Do not scale from this drawing unless for Planning purposes. All dimensions to be checked on-site and any alterations to be approved by the Architect and/or client prior to any work commencing.

Ordnance Survey Licence No: 100047591

This drawing to be copyright and to be read in conjunction with all other drawings

AMENDMENTS:

Rev A : Amendments to design to suit client requirements – 12/04/11
Rev B : General amendments, sun lounge reduced from 2,400mm to 1,800mm – 26/04/11

KEY:

Scale In Metres 1:100
0 1 2 3 4 5 10

Scale In Metres 1:500
0 5 10 15 20 30 40 50

Scale In Metres 1:50
0 1 2 3 4 5

CLIENT NAME & ADDRESS

Mr P Hayward & Ms E Best
87 Timsbury Crescent
Bedhampton
Havant
PO9 3EG

PROJECT ADDRESS

17 Shaftesbury Avenue
Purbrook
Waterlooville
PO7 5HW

DRAWING DETAILS

PLANNING DRAWING

Proposed Floor Layouts, Roof Layout, Elevations & Block Plan

PROJECT No	DWG No	REV No
729	2	B
SCALE 1:50, 1:100, 1:500 @ A1	DRAWN BWH	CHK'D

B. H. ARCHITECTURE Ltd
Heath Cottage
Newlands Lane
Purbrook
Waterlooville
Hants
PO7 5SQ
Tel: 023 9223 2322
Mob: 07747 771808
E-mail:bernard@bernardharding.com