


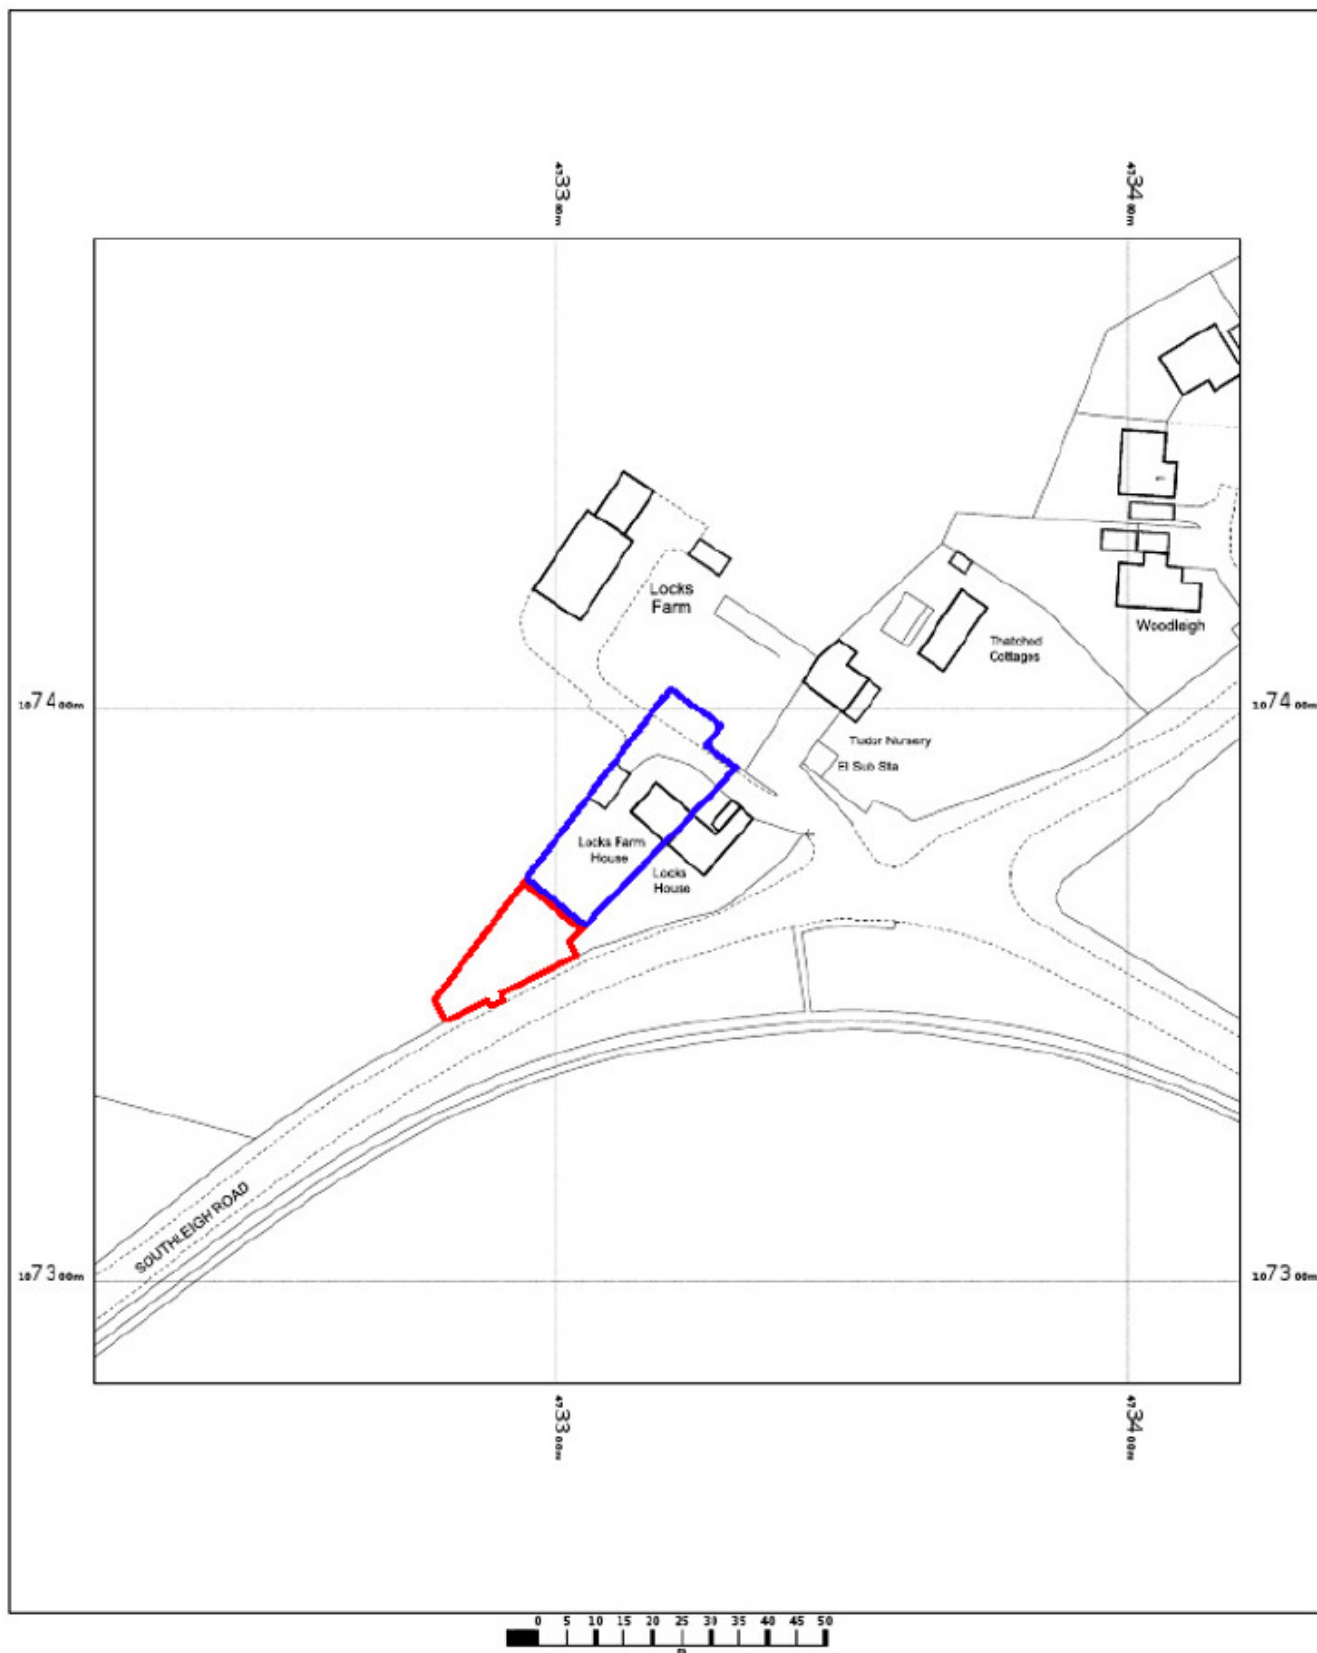

OS Mastermap
16 October 2012, ID: BW 1-00183486
www.blackwellmapping.co.uk

1:1250 scale print at A4, Centre: 473320 E, 107382 N
© Crown Copyright Licence no. 100041049

Mapping
sourced from



BLACKWELL'S
www.blackwellmapping.co.uk

TEL: 0113 245 2623
maps.leeds@blackwell.co.uk