


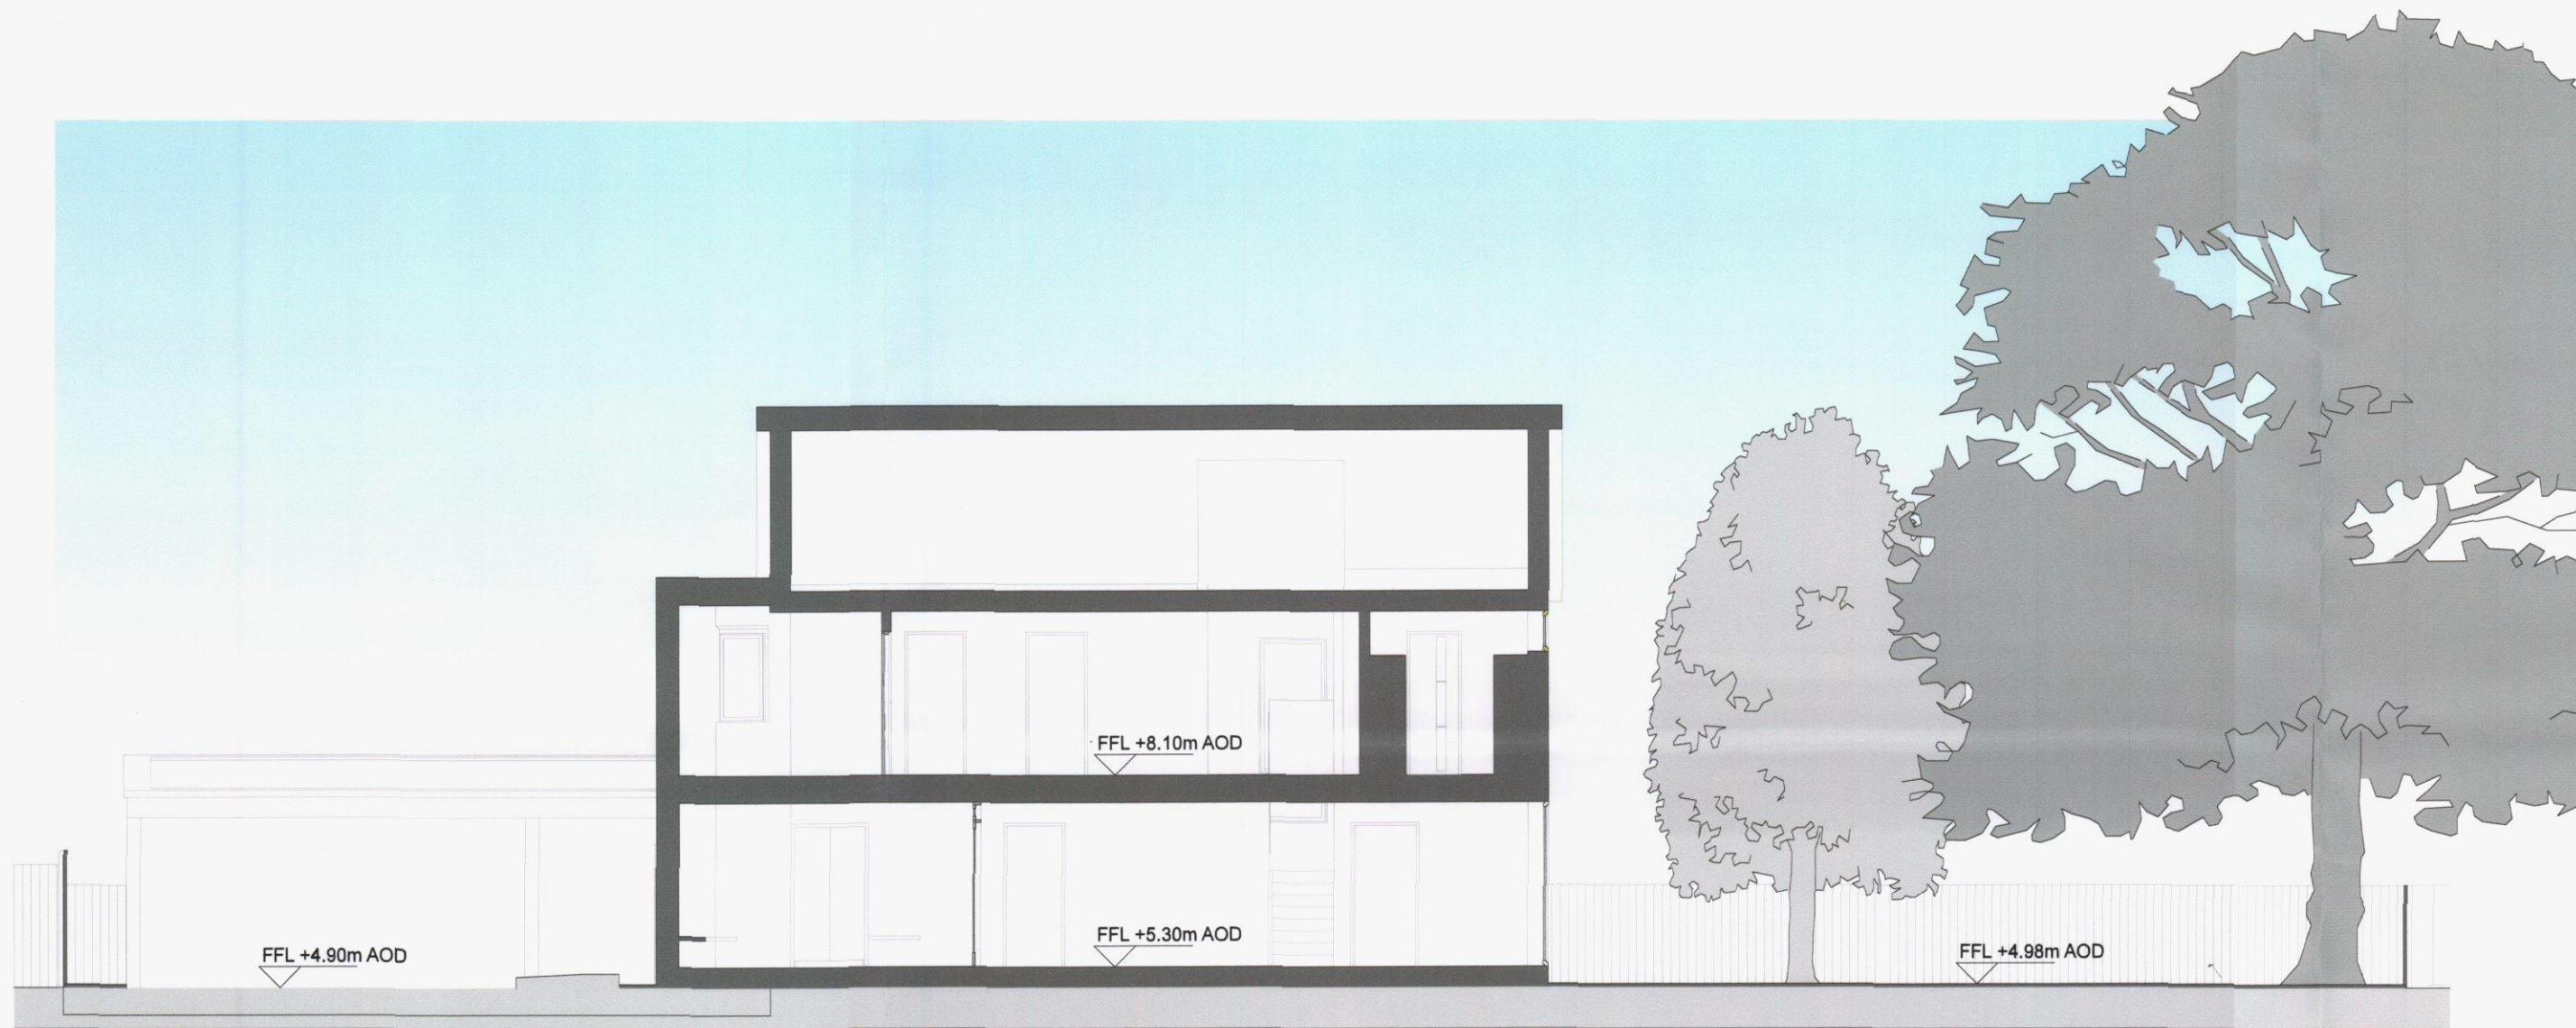

Section AA

AA

1:100



Section BB

BB

1:100



Section CC

CC

1:100



2

View of House from South West



3

View of House from South-East



4

View of House from North

revisions & notes: A | 02.06.12 | CE | For Presentation to Neighbours
B | 25.06.12 | CE | For Planning

0

100mm @A1

Note: All dimensions to be checked on site by the contractor before fabrication and erection. Figured dimensions to be taken in preference to scaled dimensions. This drawing is the copyright of the architects and must not be reproduced or used without their express consent, except for the purposes of a planning application. Electronic issue of this drawing to be confirmed by paper hard copy only.

project: Mr & Mrs Elliott
House
Bound Lane
Hayling Island
Proposed Sections
drawing name:
status: For Planning
date: May 2012
scale: 1:100 @A1
drawn: CE

pwparchitects
61 South Street, Havant, Hampshire PO9 1BZ
t: 023 9248 2494 f: 023 9248 1152
e: design@pwp-architects.com w: www.pwp-architects.com

Project No. **4942** drawing No. **1400** rev **B**

HAVANT BOROUGH
COUNCIL
28 JUN 2012
RECEIVED