
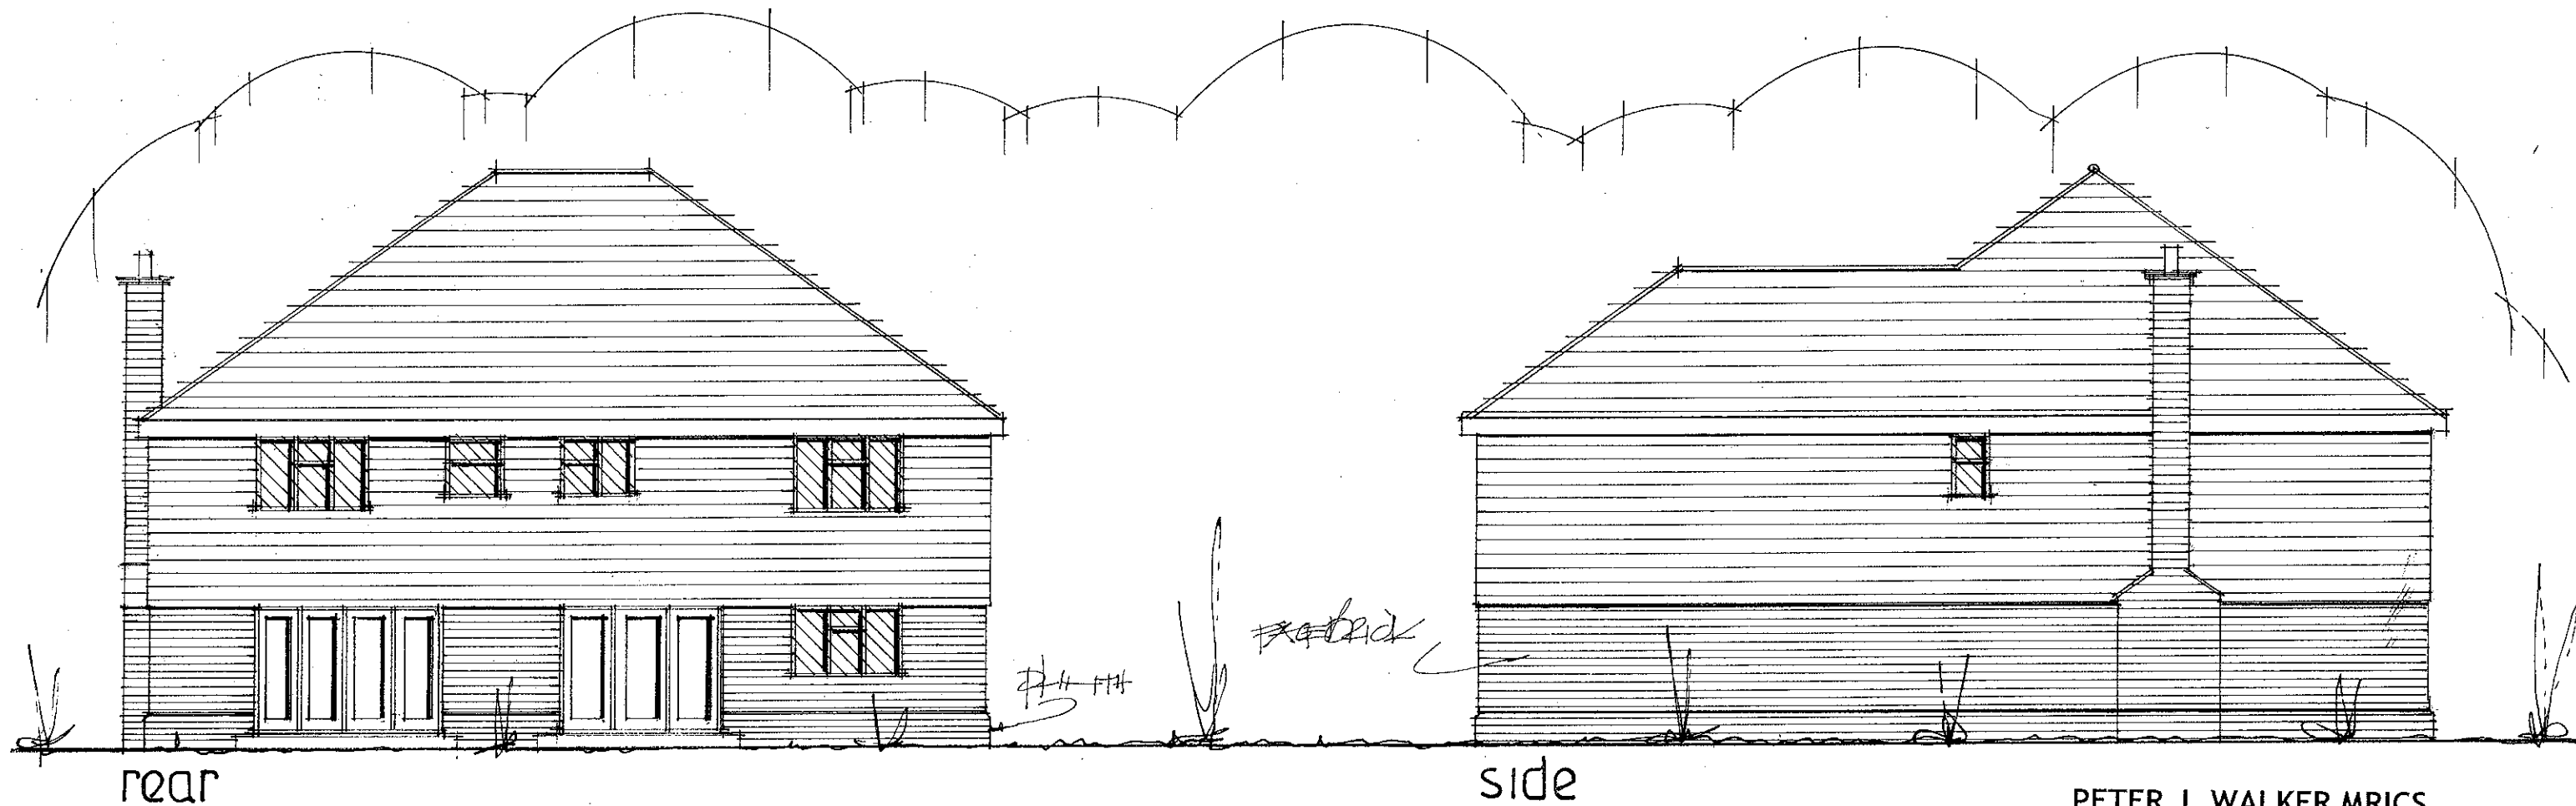


PROPOSED ELEVATIONS

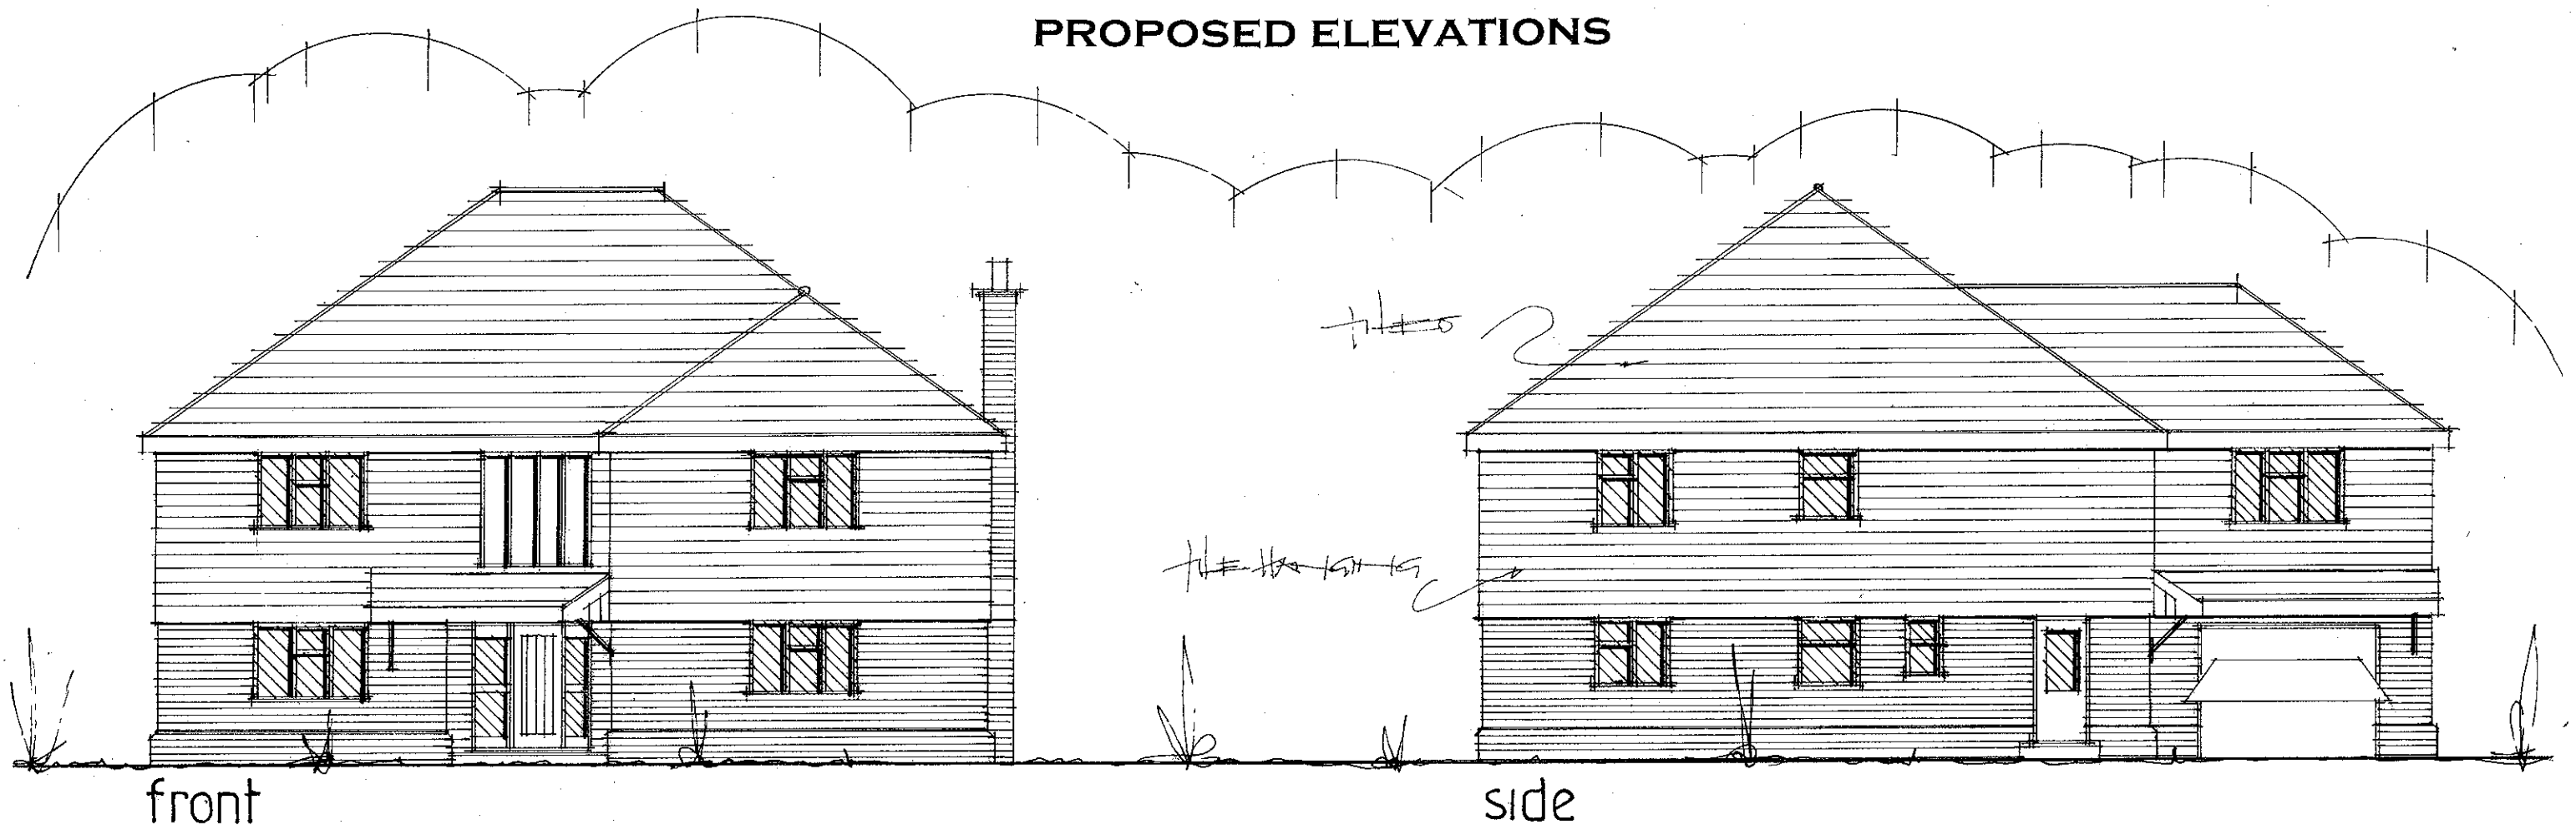

date aug 12
scale 1:100

PROPOSED NEW FOUR BEDROOM HOUSE.
26, HOLLOW LANE, HAYLING ISLAND, HANTS.
FOR MR A. EDWARDS.

PETER J. WALKER MRICS
CHARTERED SURVEYOR
182 SEAFRONT, HAYLING ISLAND, HANTS
PO11 9 AN