




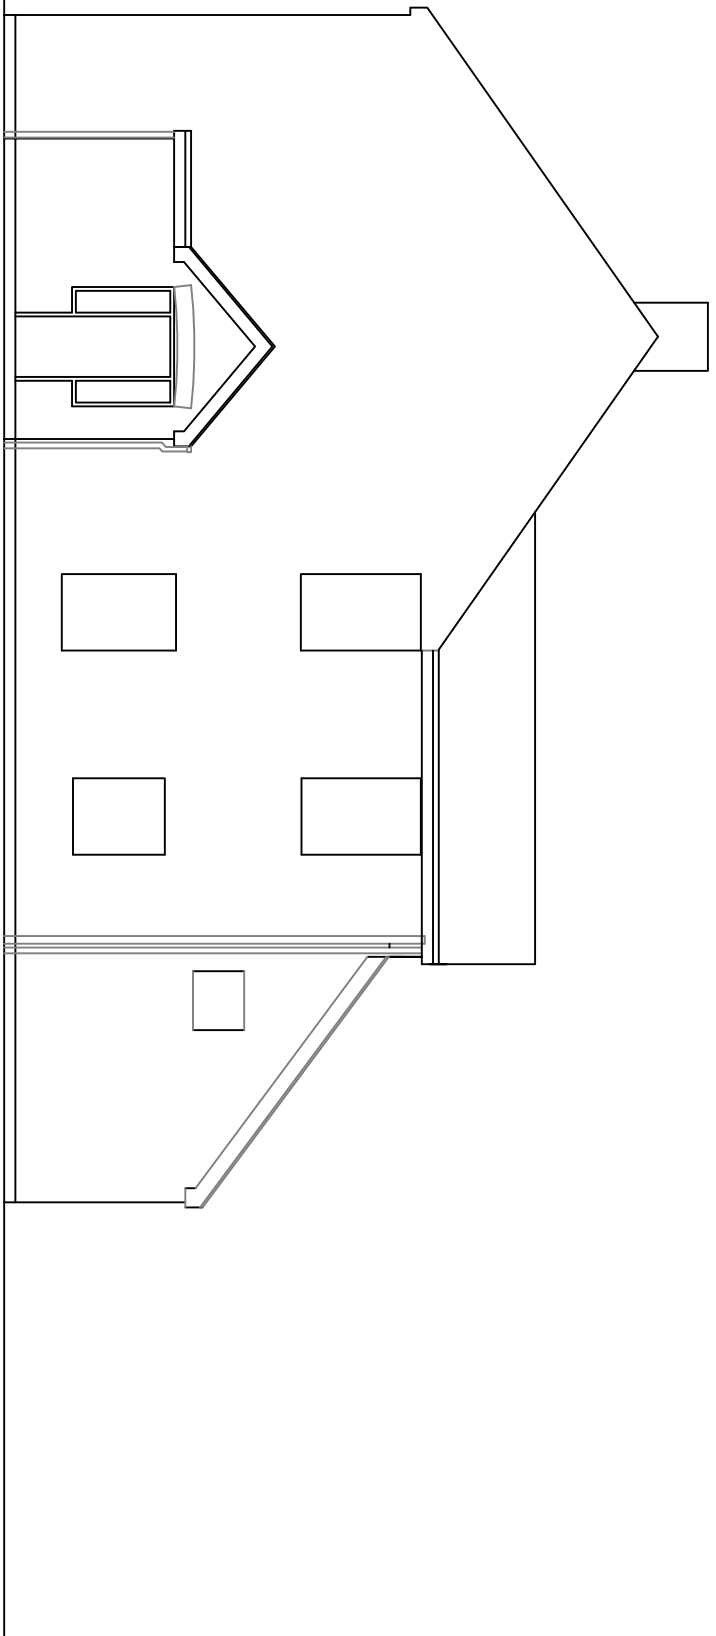


Existing East Elevation

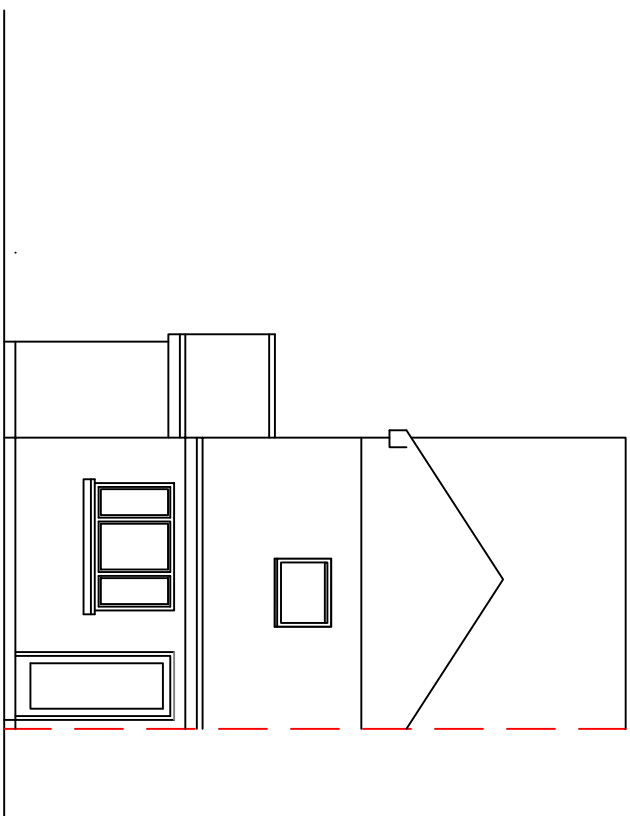


Existing North Elevation

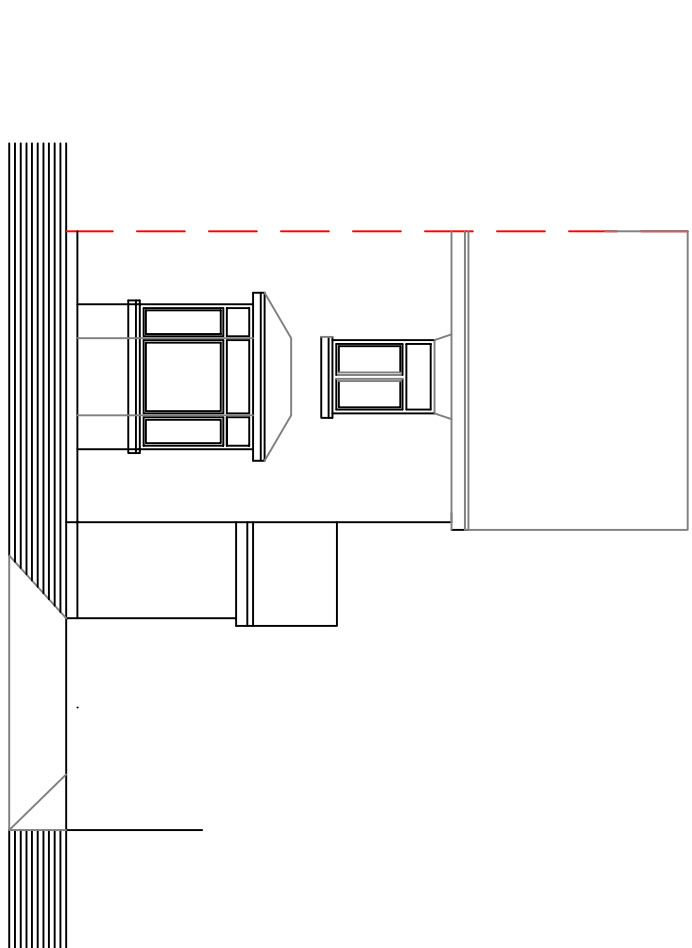


Existing South Elevation

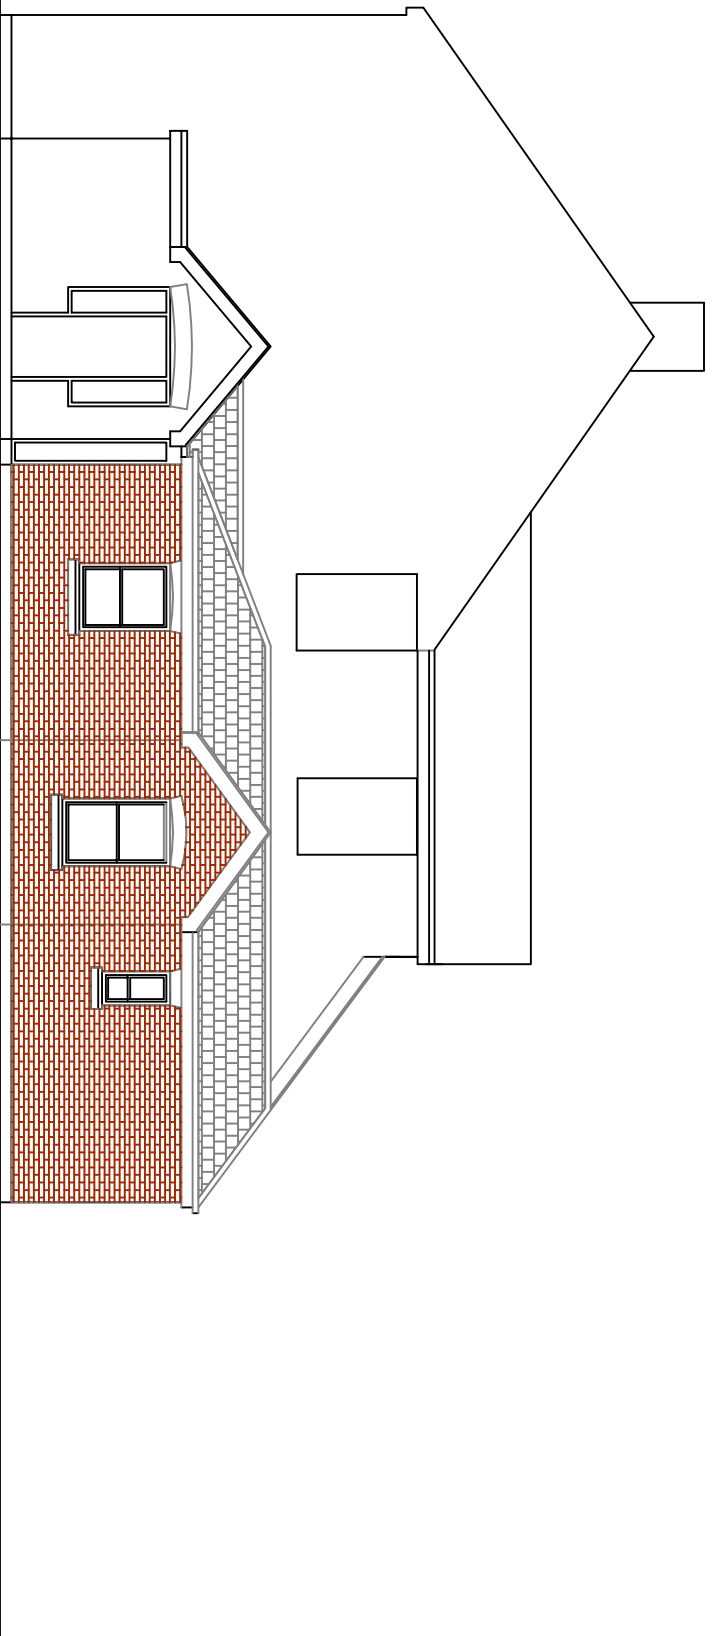


Proposed East Elevation

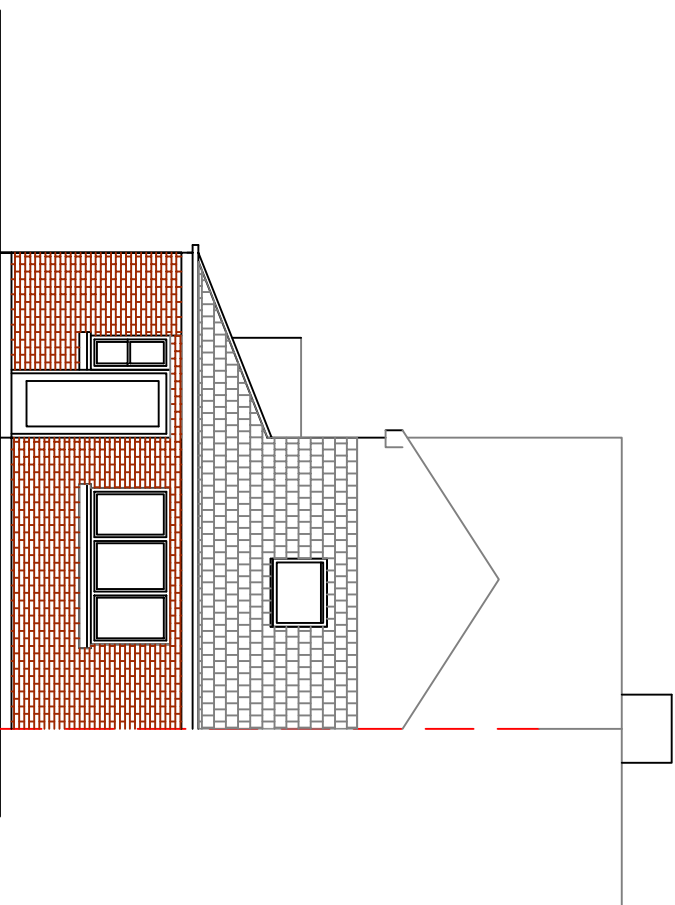


Proposed North Elevation

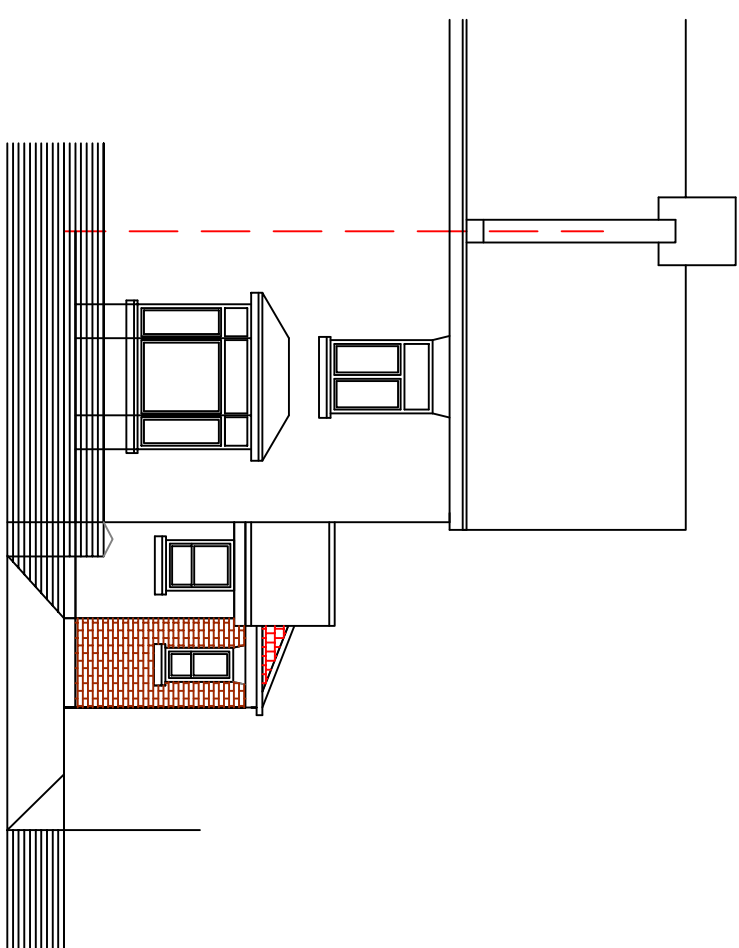

Proposed South Elevation

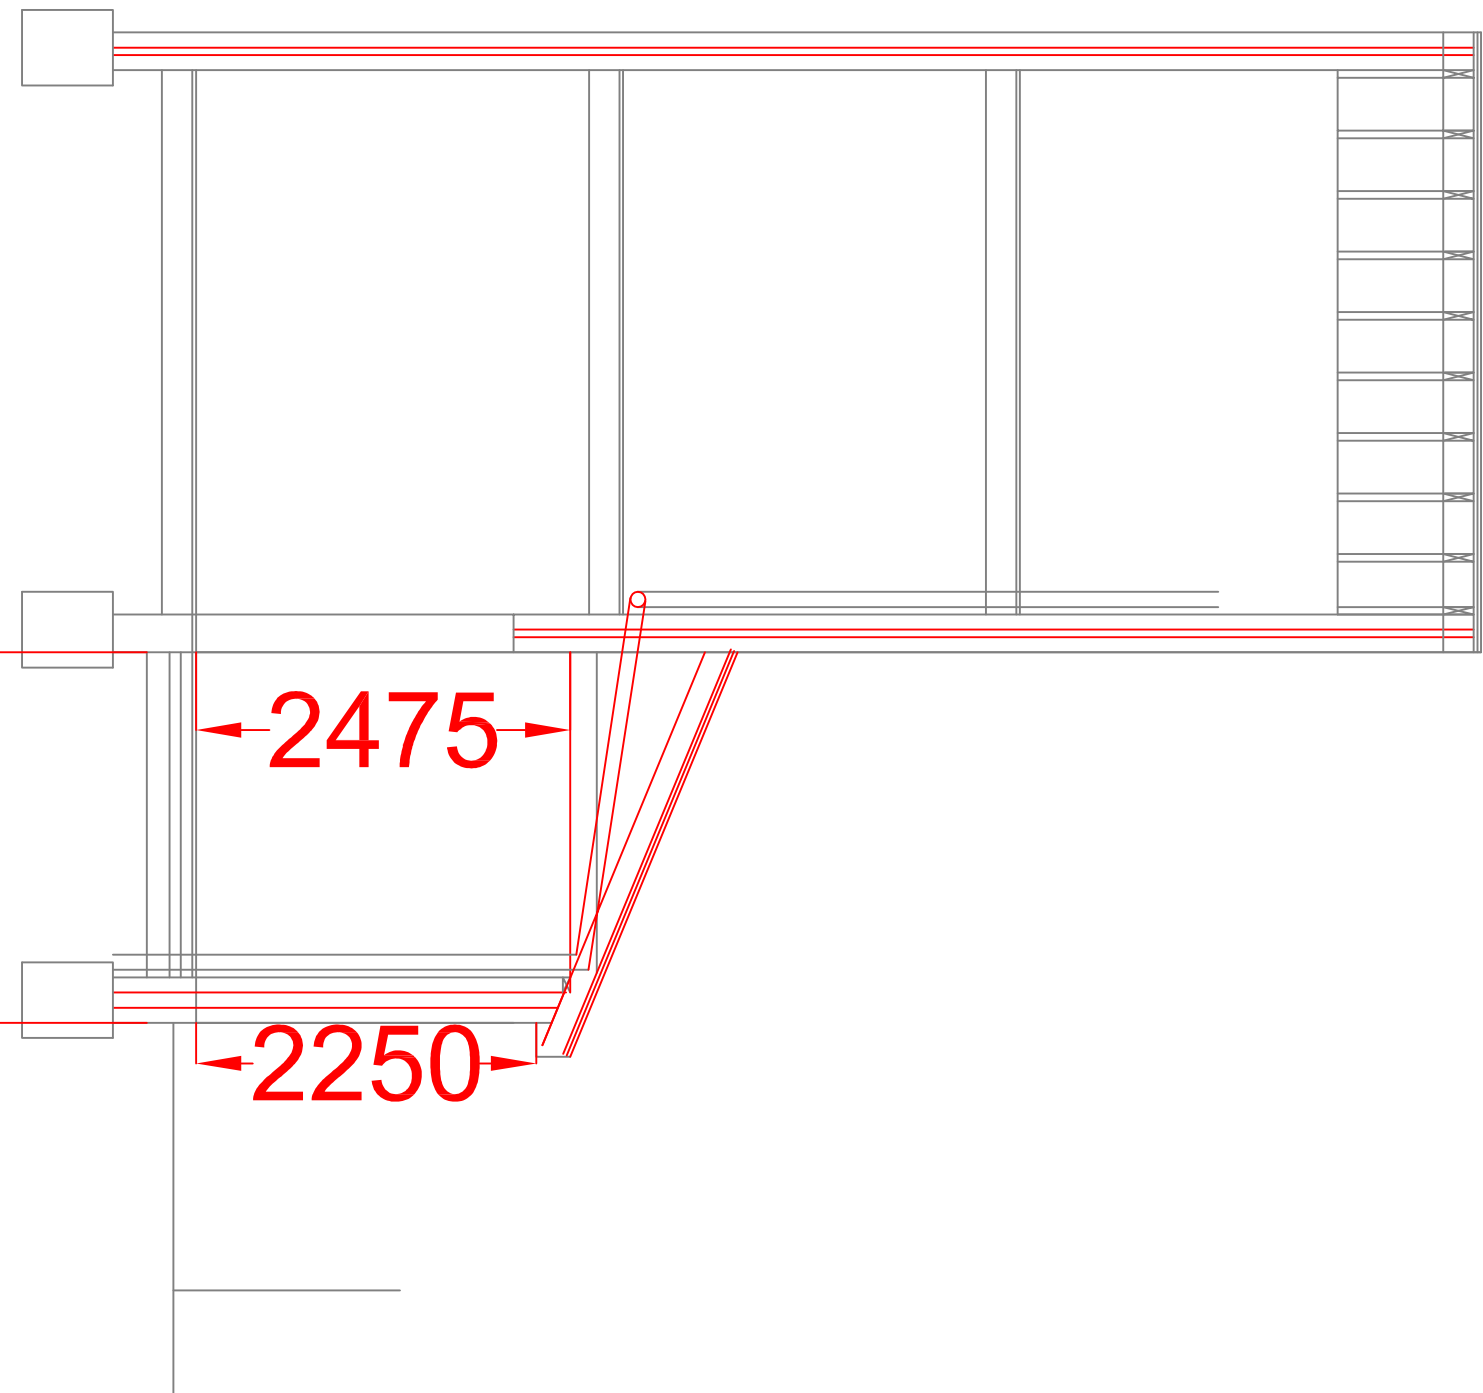


Section A-A 1/50
extension

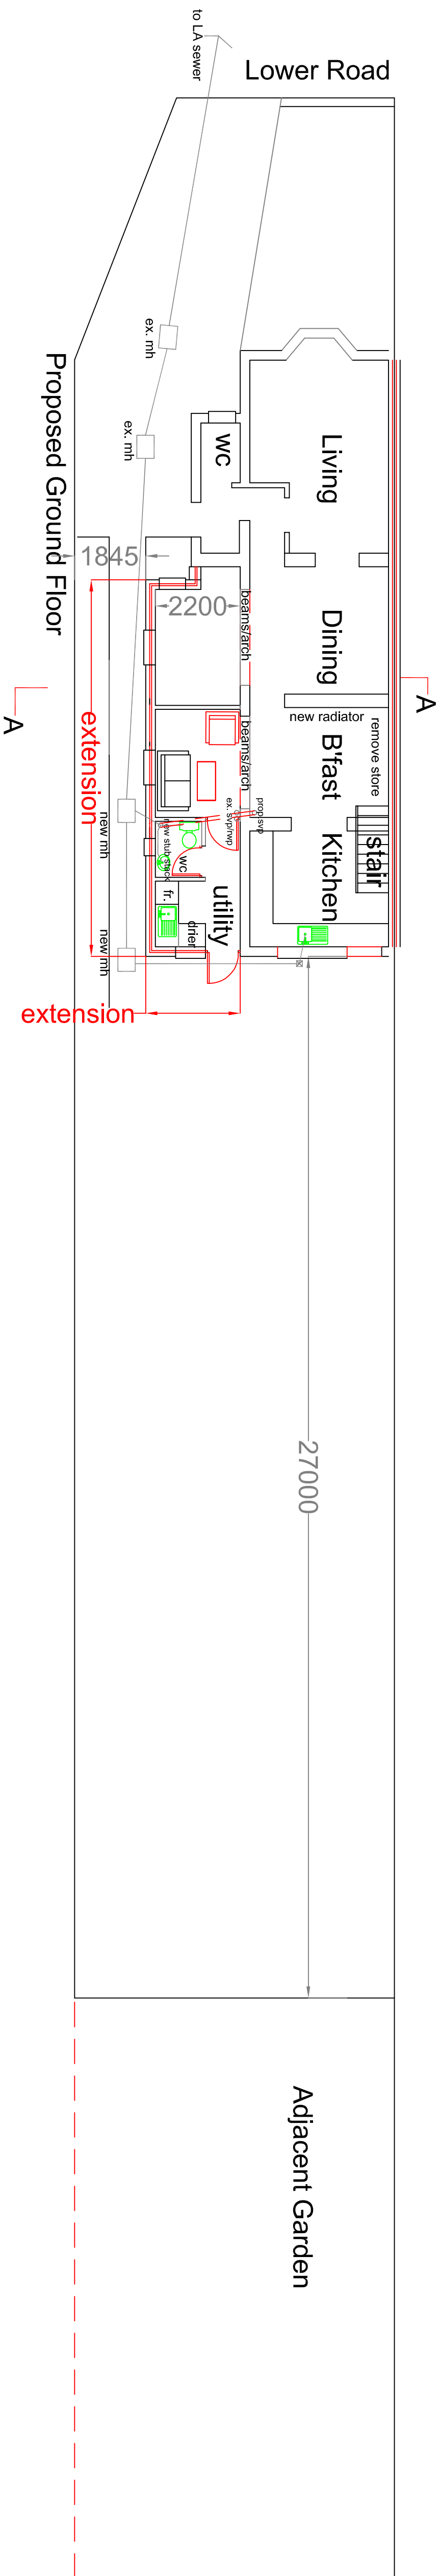


Proposed Ground Floor

A


extension

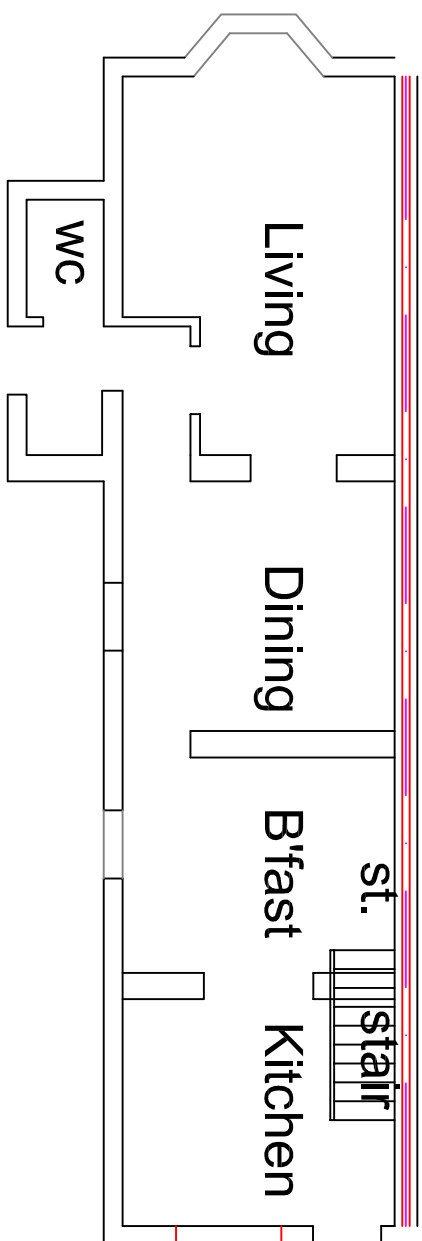


Existing Ground Floor

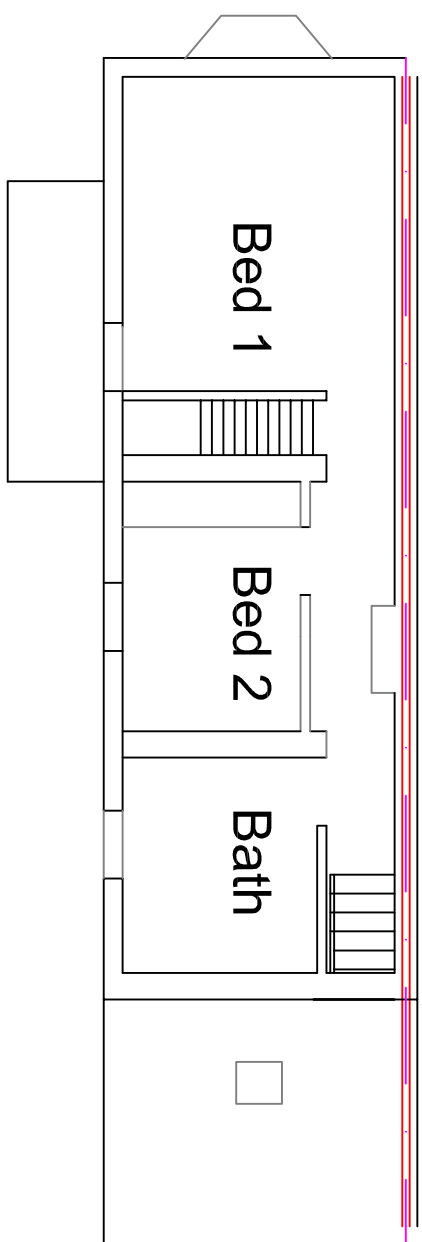

Existing First Floor

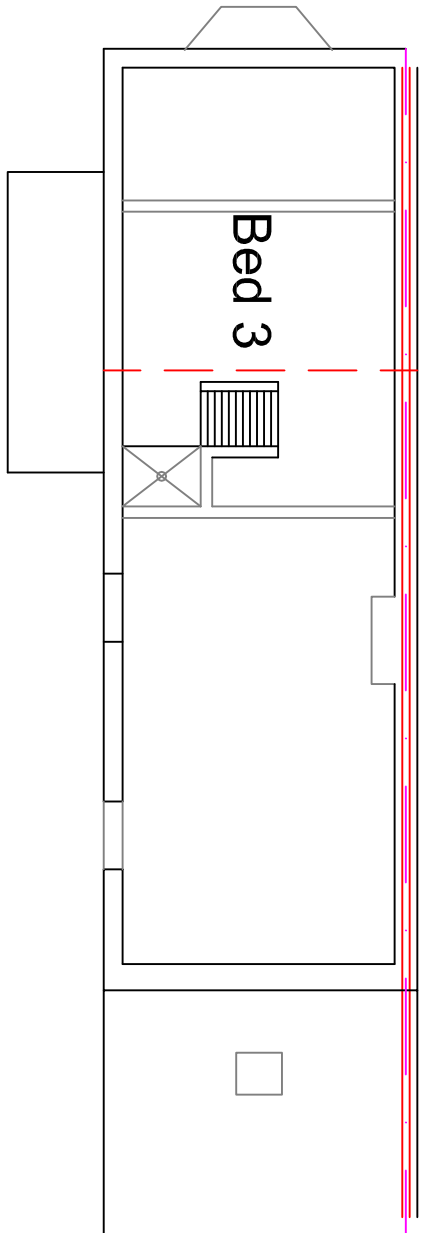

Existing Second Floor

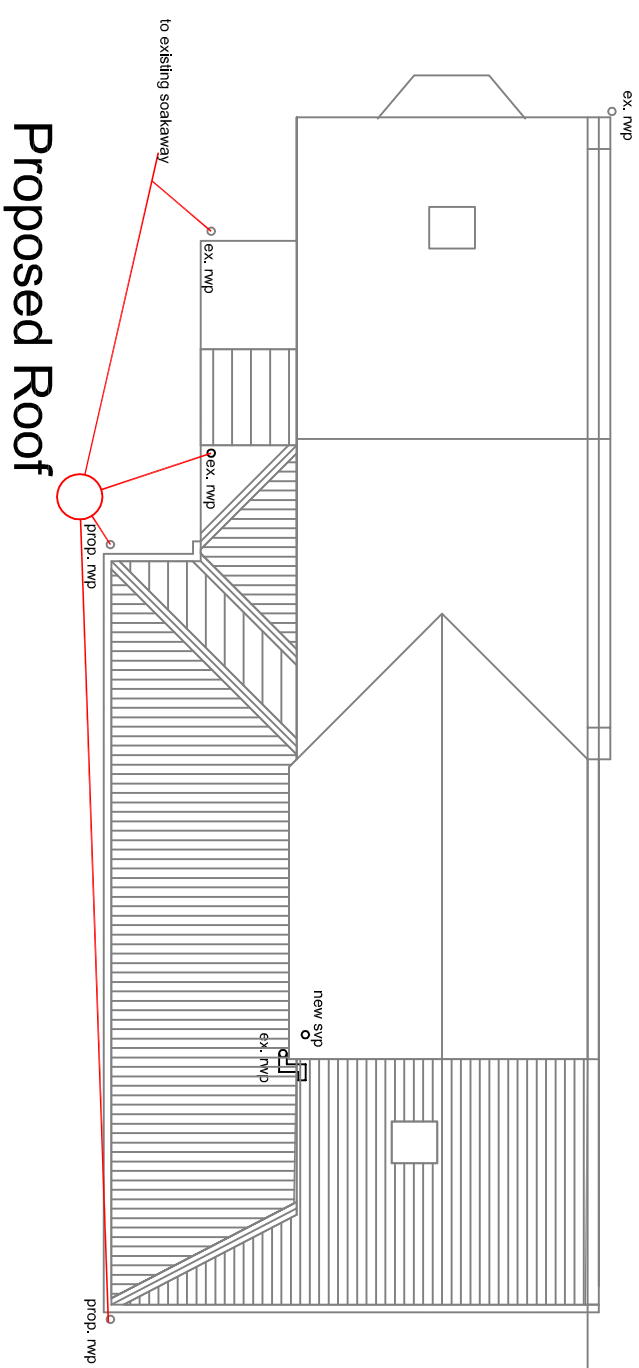

Proposed Roof

