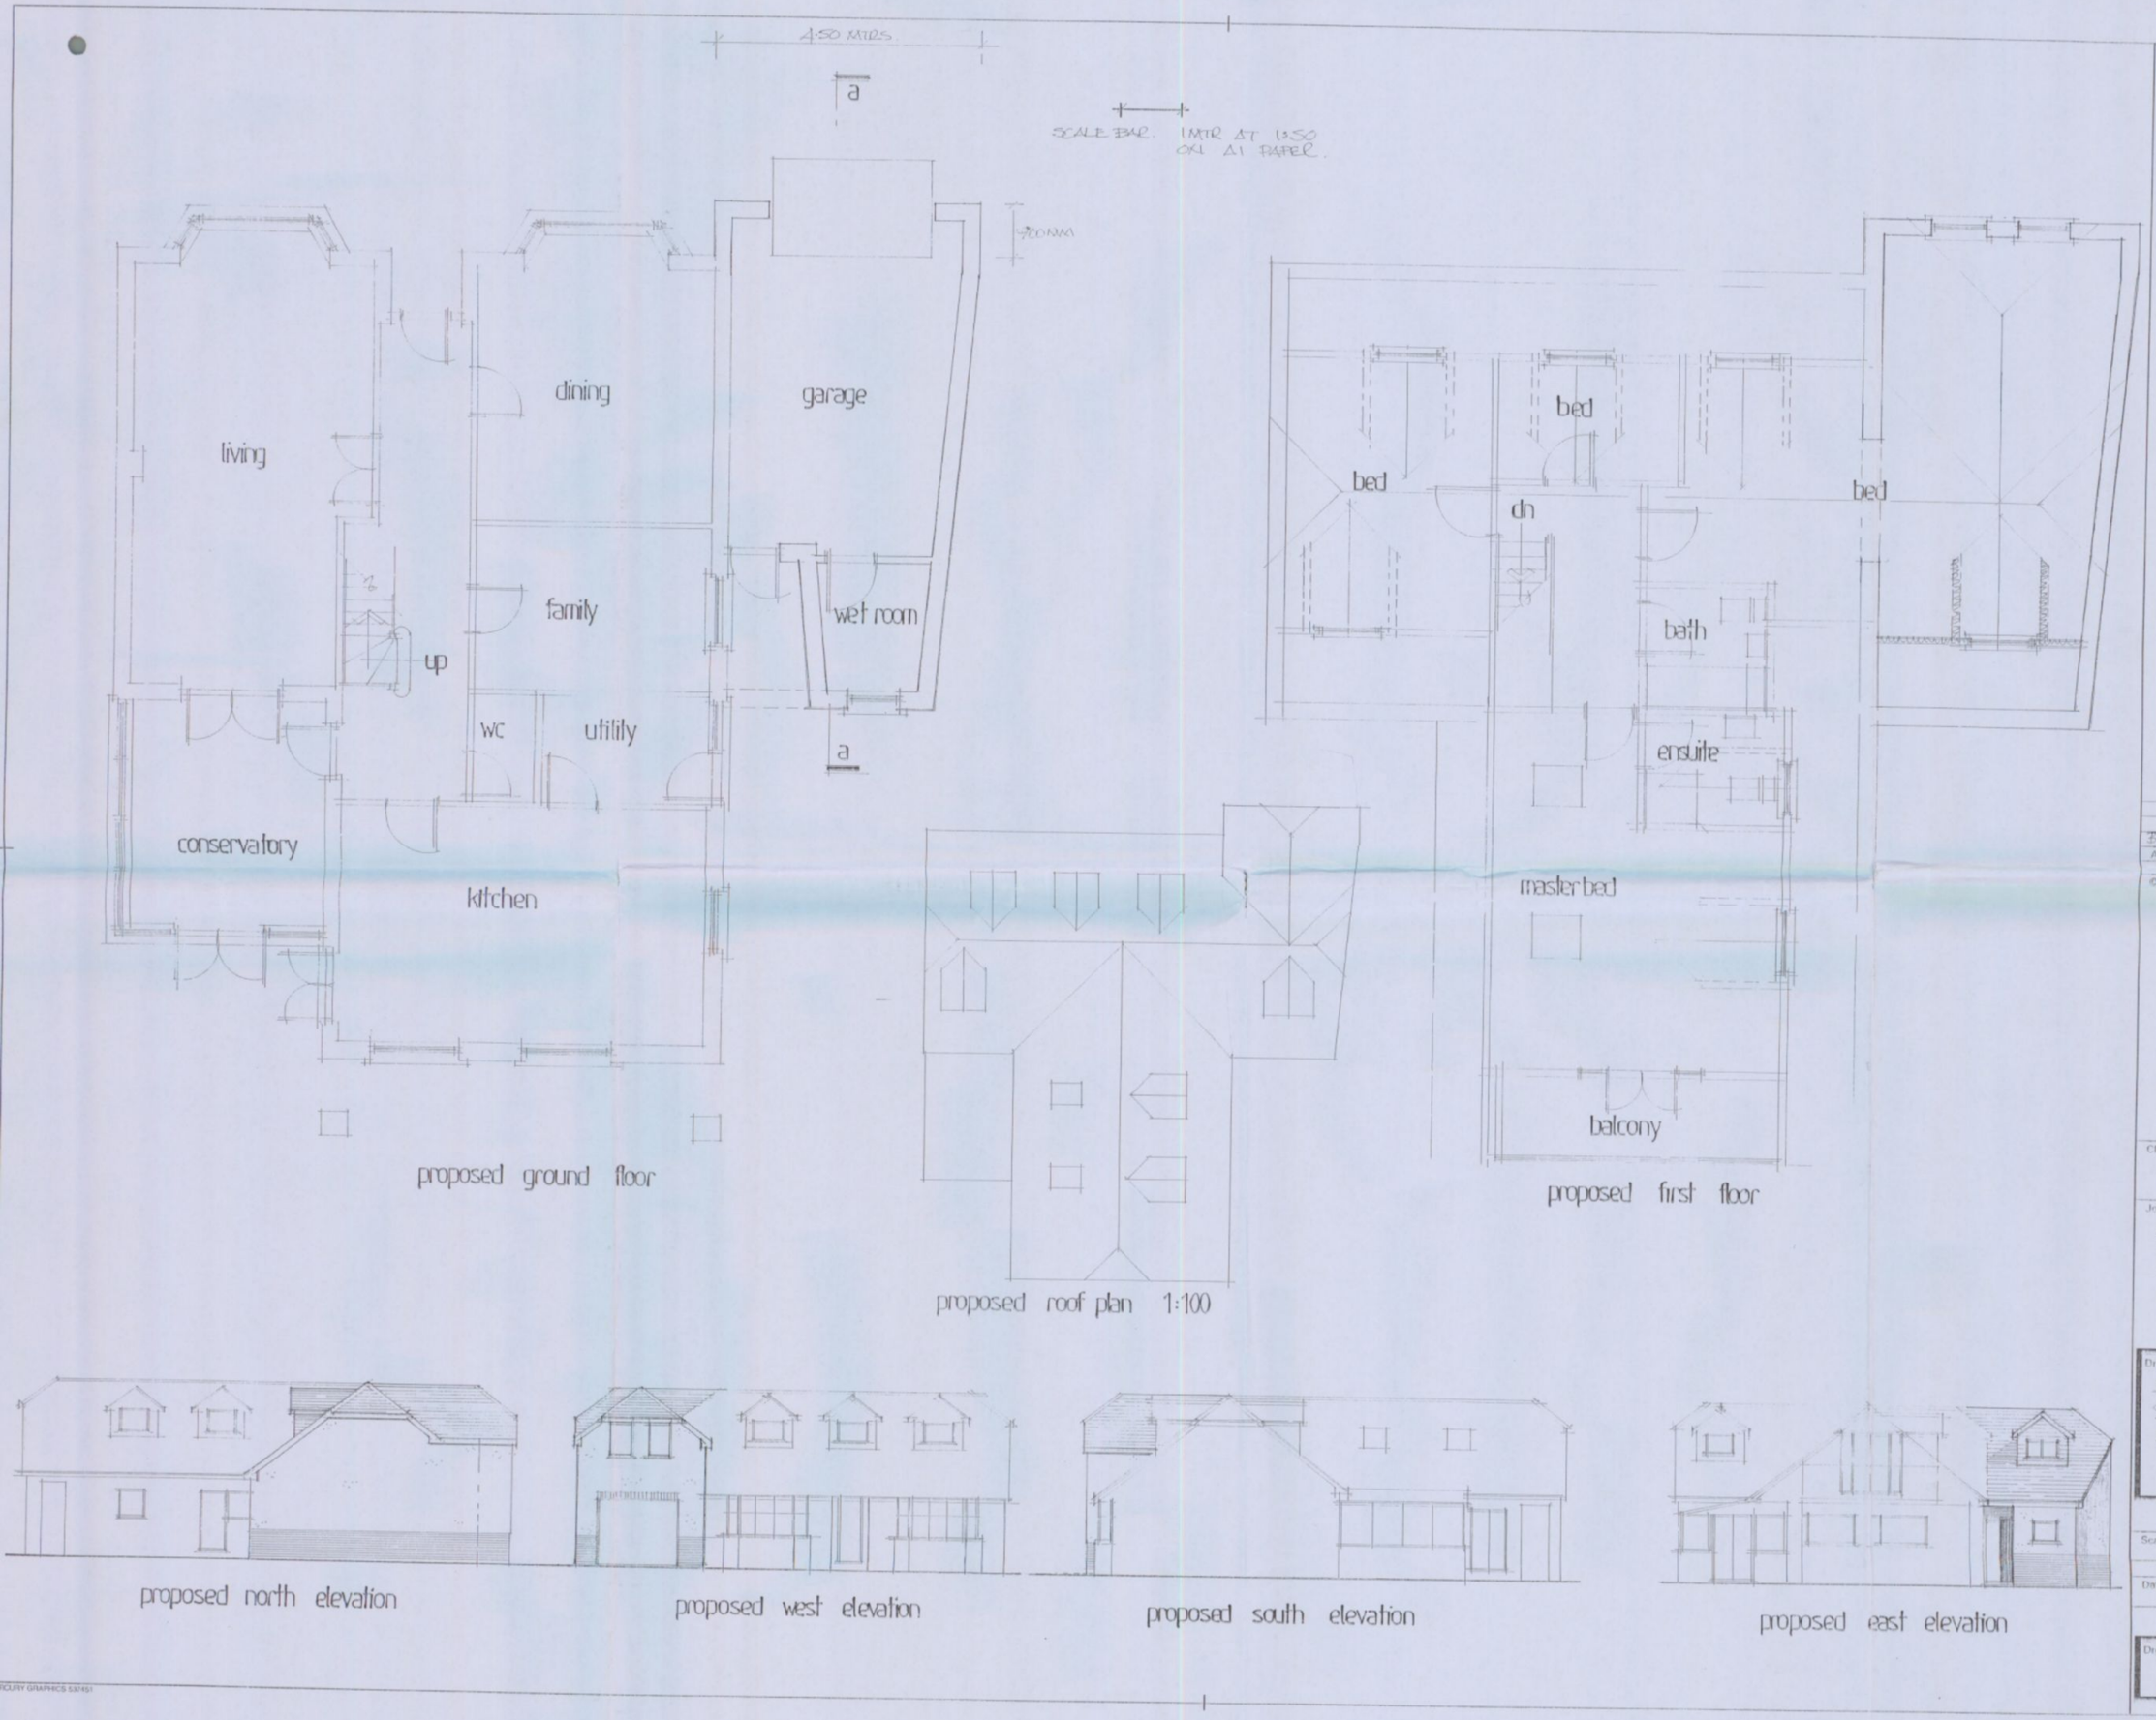

Note:
All dimensions must be checked on site and not scaled from this drawing.
EXCEPT FOR LOCAL AUTHORITY PLANNING PURPOSES

B.O.H. REFUSE

B	April 09	client amendments
A	Jan 09	roof plan added
	Date	Revision

© copyright

THORNS-YOUNG
ARCHITECTURAL

THORNS-YOUNG LTD
237 London Road, North End, Portsmouth PO2 9BQ
Tel: 02231 9267 2883 Fax: 02231 9266 3457

HAVANT BOROUGH COUNCIL
09 JUL 2010
RECEIVED

Client
MR. D. MAPLES

Job Title
8, HULBERT ROAD
BEDHAMPTON
HANTS.

Drawing Title
DEMOLISH EXISTING GARAGE CONSTRUCT TWO STOREY SIDE EXTENSION

Scale 1:50 + 1:100

Date DEC 2008 | Drawn by OMC

Drg. No. 1163-08-2 | Rev. A B

ARCHITECTURAL 594 x 841mm A1