10/73952/001

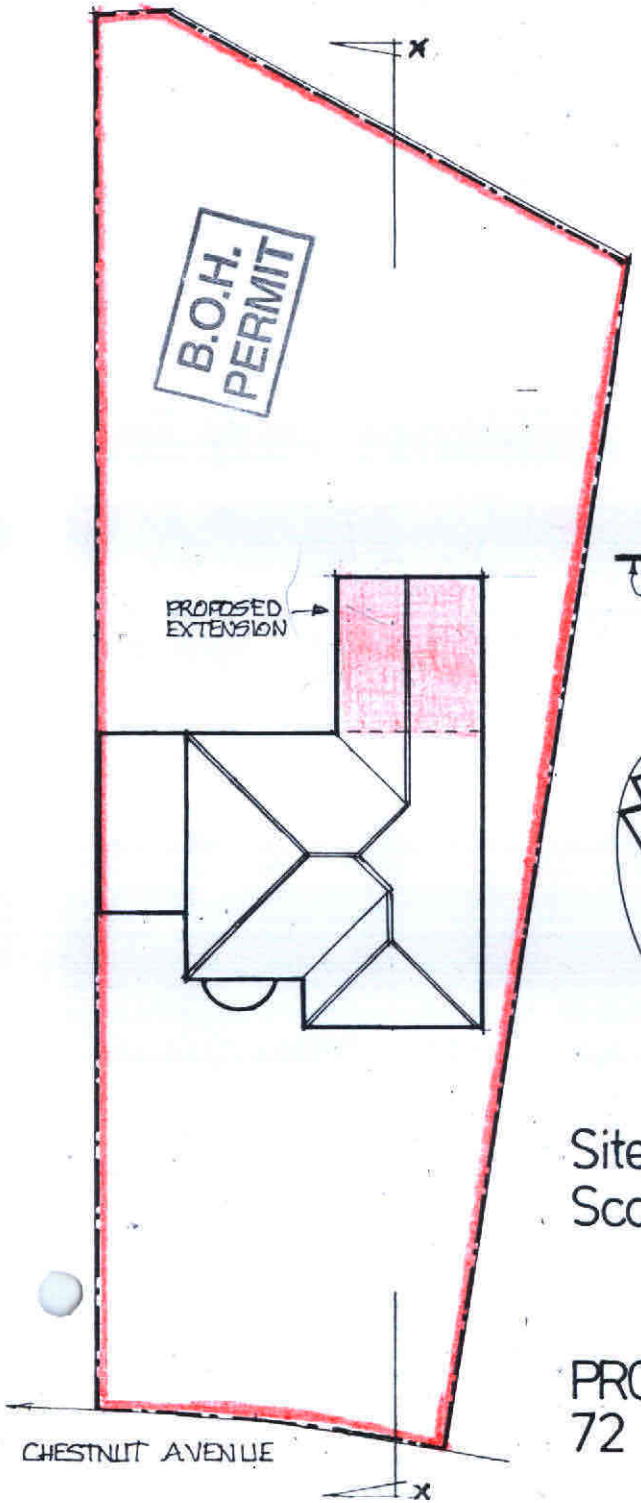

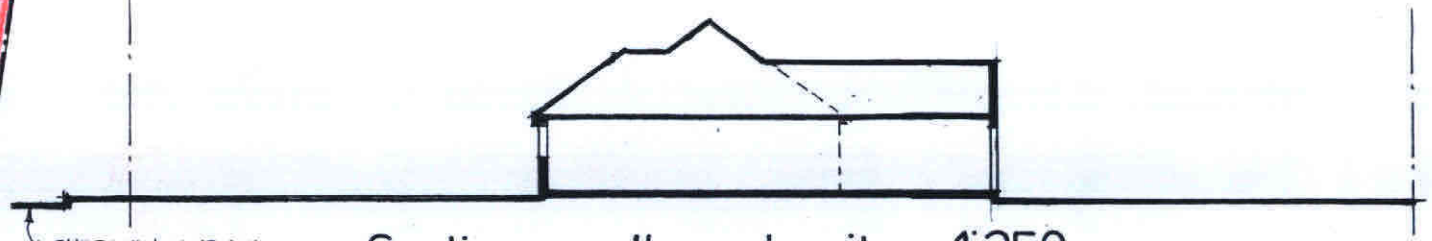

Section xx through site 1:250

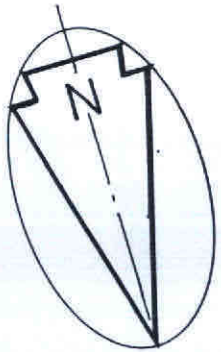

Site/ Roof Plan
Scale 1:250

HAVANT BOROUGH COUNCIL
20 JAN 2010
RECEIVED

PROPOSED ALTERATIONS & ADDITIONS,
72 CHESTNUT AVENUE, BEDHAMPTON. Drg nº 05.B Nov '09.