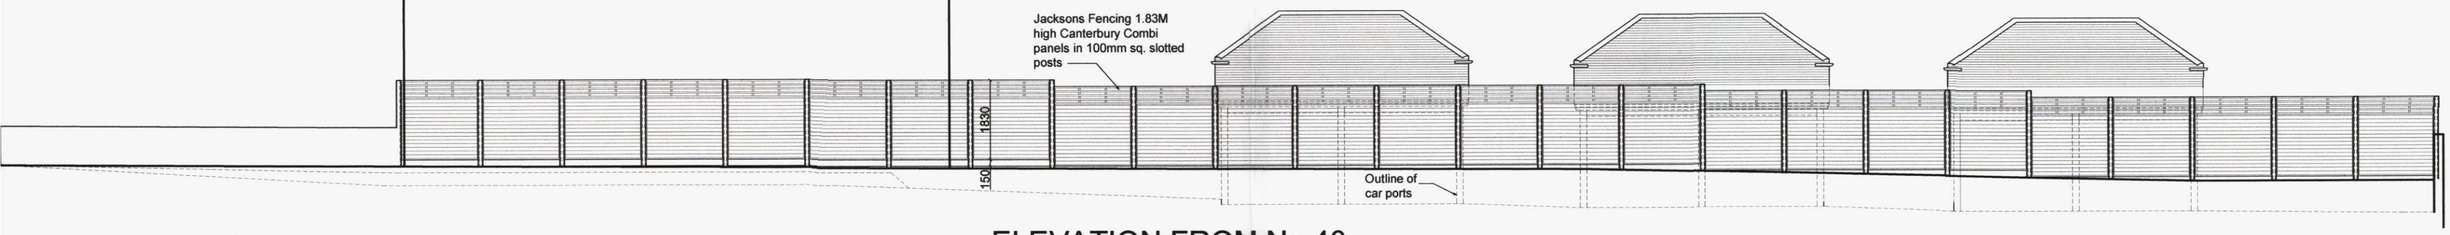

ELEVATION FROM No 40

ELEVATION FROM No 42

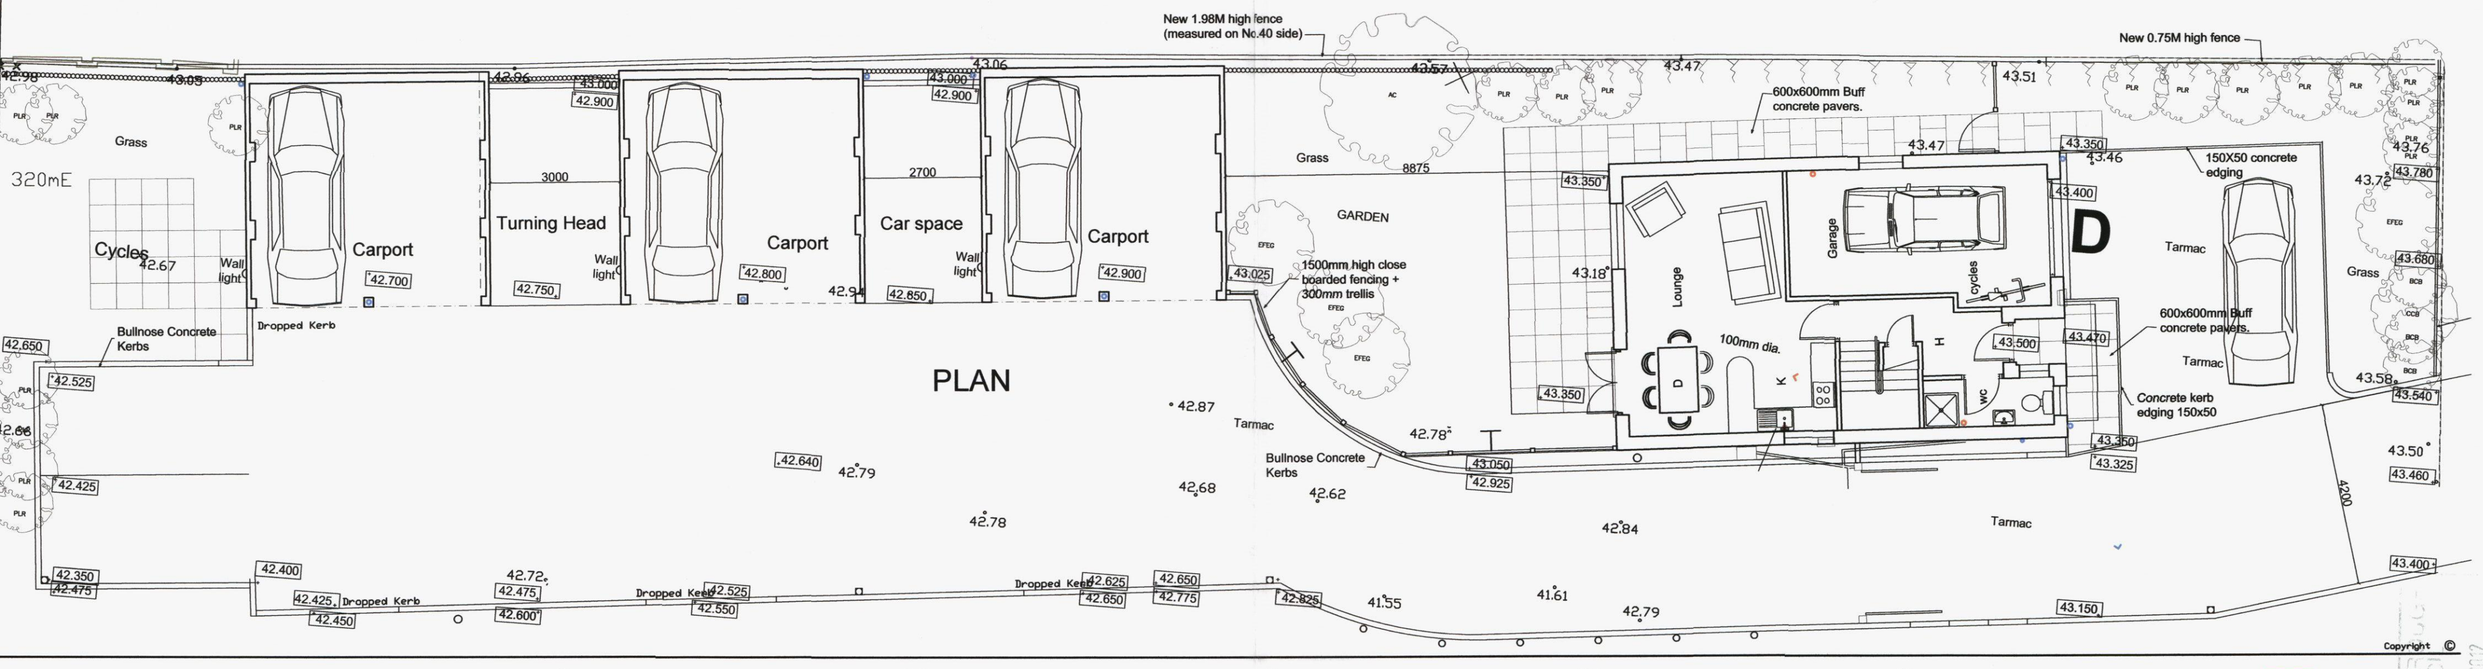

Copyright ©

Notes

1. This drawing remains the copyright of Turnbull Group and should not be reproduced and/or distributed in any format without their prior written permission.
2. Do not scale from this drawing, all dimensions to be checked before work on site or fabrication commences. Discrepencies, where identified, must be reported to Head Office.

Revisions

A: Fence panels amended.	06.09.12

Revisions

Project
42 HIGHFIELD ROAD
WATERLOOVILLE

Scale	Drawn	Checked	Date
1:50 @ A2	cs		Aug '12

Title
BOUNDARY WALL DETAILS

Drawing No. 8219/100 Rev. A

Turnbull Design

HAVANT BOROUGH COUNCIL
12 OCT 2012
RECEIVED