

Produced 30 Aug 2012 from the Ordnance Survey National Geographic Database and incorporating surveyed revision available at this date. Reproduction in whole or part is prohibited without the prior permission of Ordnance Survey. © Crown Copyright 2012.

Ordnance Survey and the OS Symbol are registered trademarks of Ordnance Survey, the national mapping agency of Great Britain.


The representation of a road, track or path is no evidence of a right of way. The representation of features as lines is no evidence of a property boundary.

Metres
0 10 20 30 40 50
1:1250

Supplied by: Latitude Mapping Ltd
Reference: OI466798
Centre coordinates: 471683 100378

SITE/LOCATION PLAN

**PROPOSED COVERED WAY INCORPORATING BALCONY TO FLAT OVER
GORSEWAY NURSERY SCHOOL, FARRINGDON HOUSE, MANOR ROAD, HAYLING ISLAND, HANTS.
FOR MRS S. TIDD.**

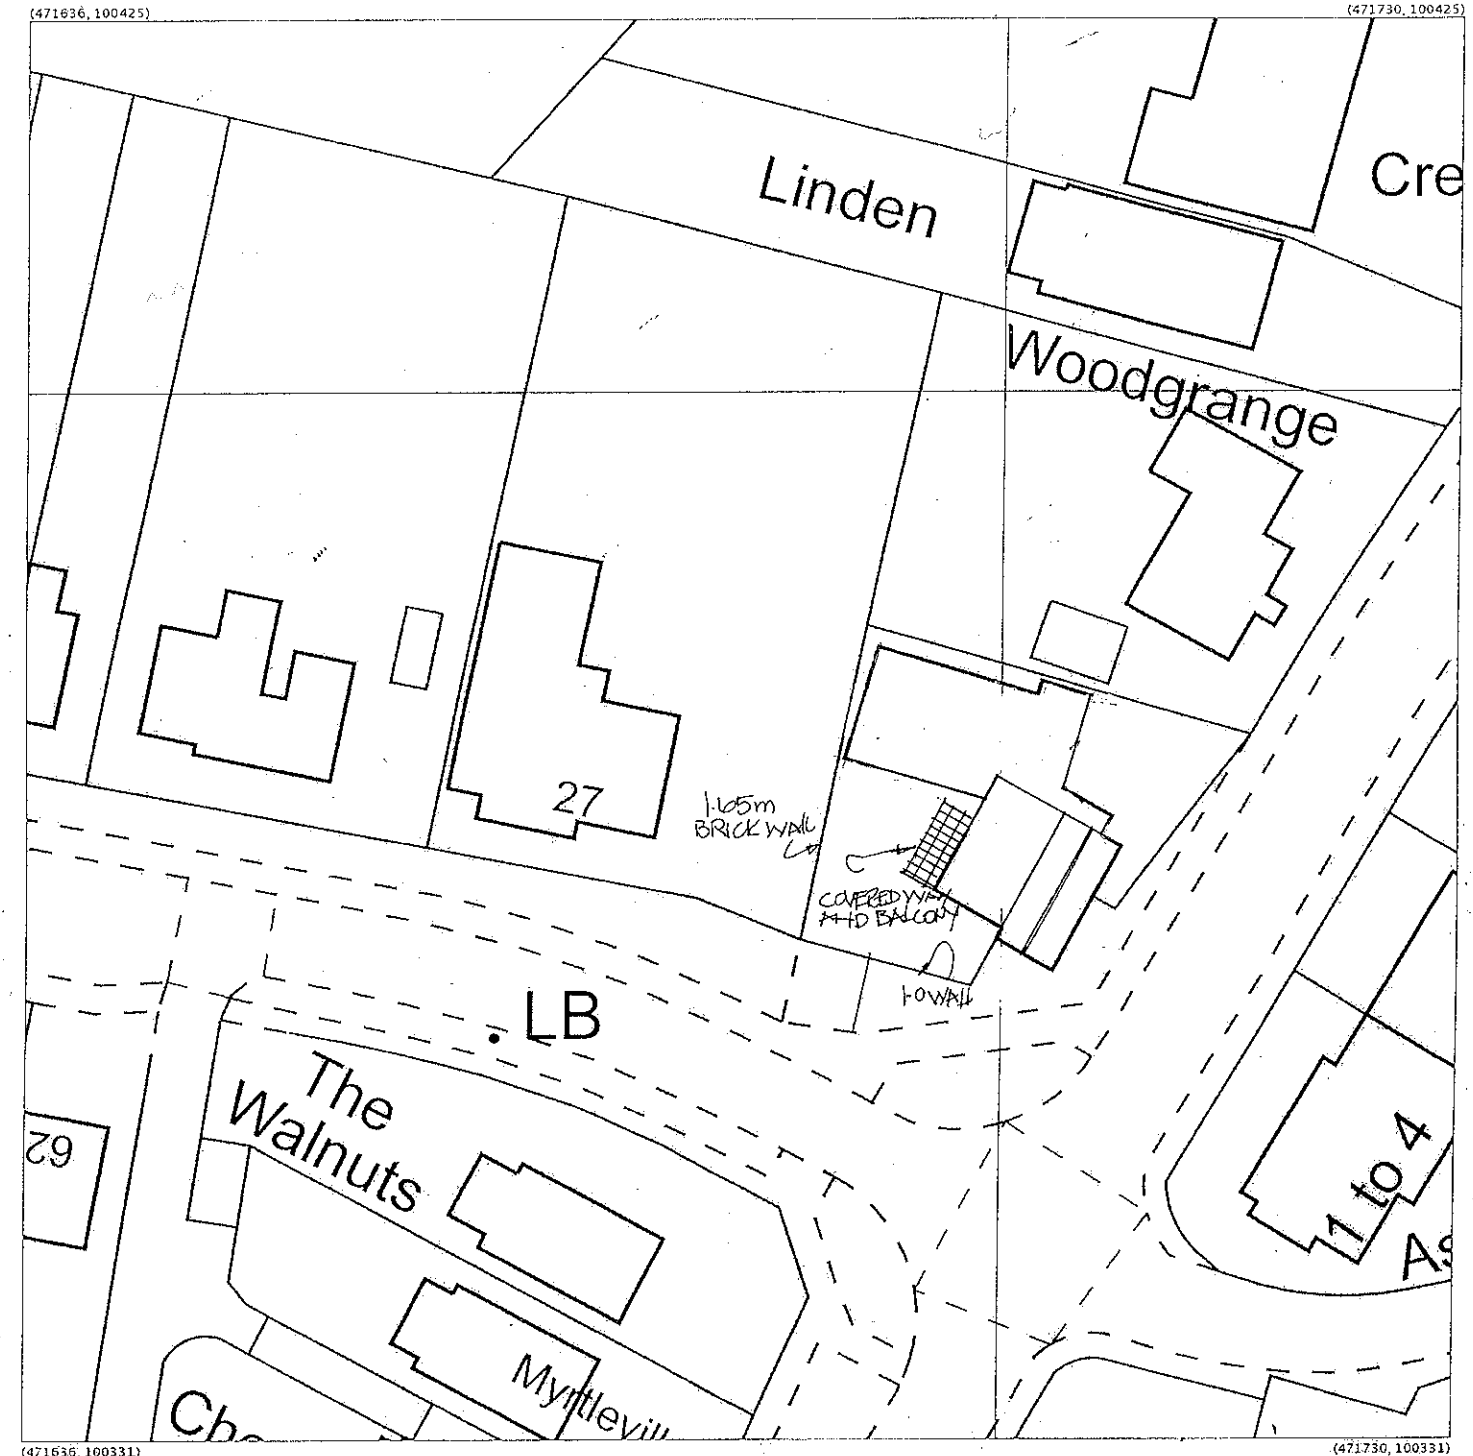

Produced 30 Aug 2012 from the Ordnance Survey National Geographic Database and incorporating surveyed revision available at this date. Reproduction in whole or part is prohibited without the prior permission of Ordnance Survey. © Crown Copyright 2012.

Ordnance Survey and the OS Symbol are registered trademarks of Ordnance Survey, the national mapping agency of Great Britain.

The representation of a road, track or path is no evidence of a right of way. The representation of features as lines is no evidence of a property boundary.

Metres
0 4 8 12 16 20
1:500

Supplied by: Latitude Mapping Ltd
Reference: OI466799
Centre coordinates: 471683 100378