
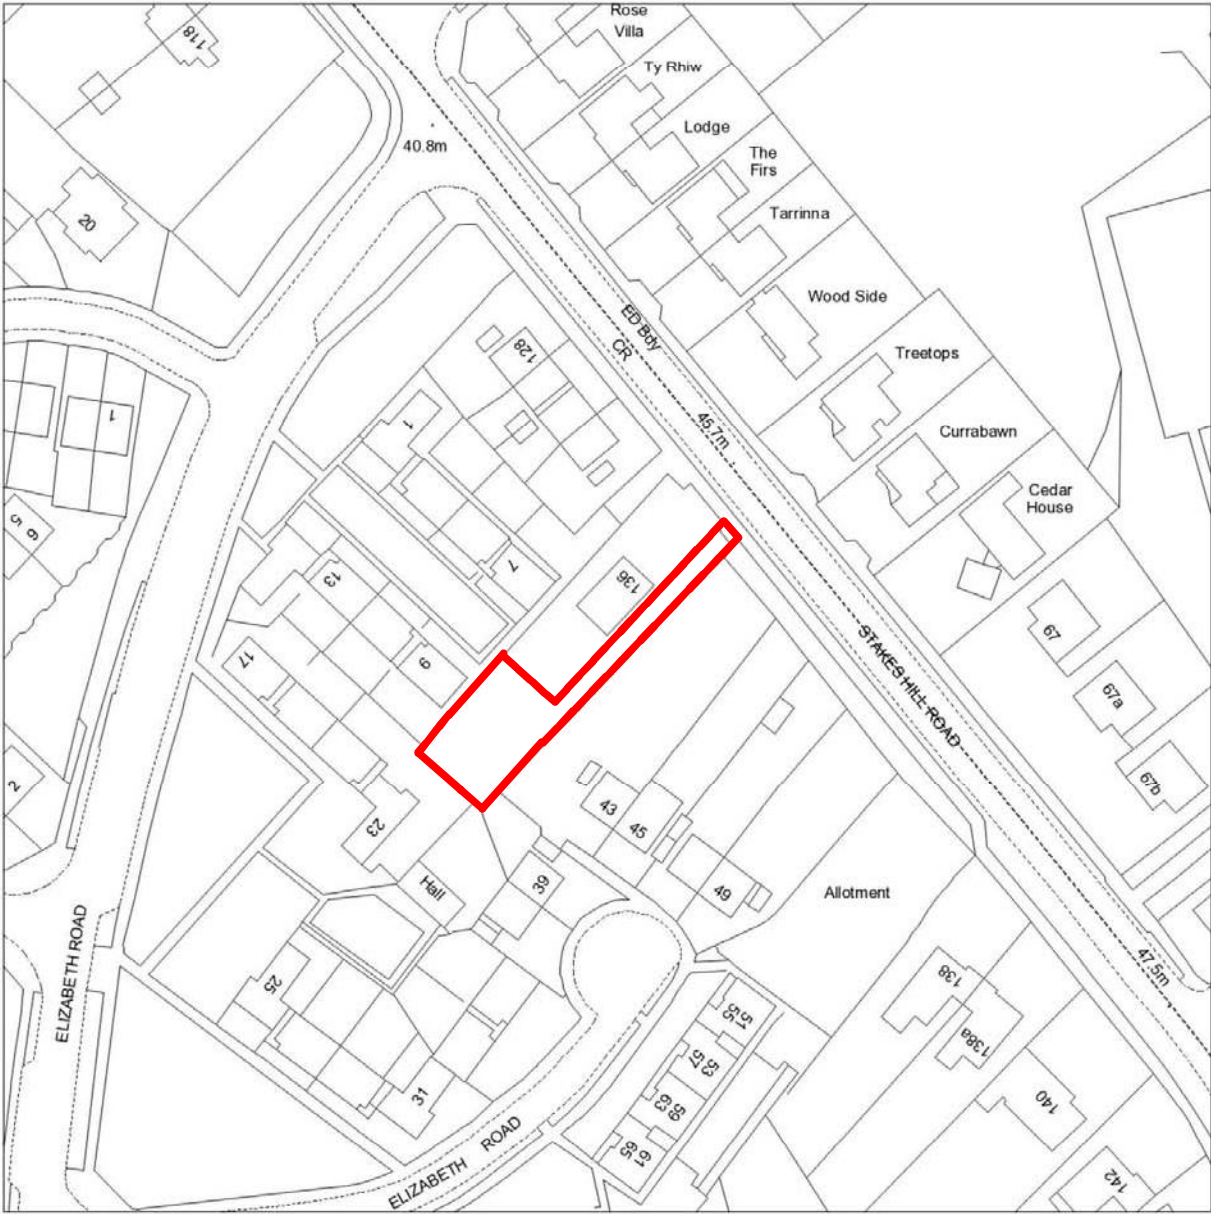


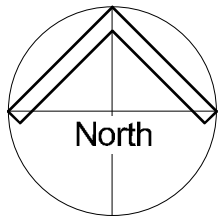


Reproduction in whole or in part is prohibited without the prior permission of Ordnance Survey.

Ordnance Survey and the OS Symbol are registered trademarks and OS MasterMap® is a trademark of Ordnance Survey, the national mapping agency of Great Britain.

The representation of a road, track or path is no evidence of a right of way.

The representation of features as lines is no evidence of a property boundary.

Scale 1:1250

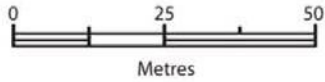

Supplied by: Getmapping
OS License Number: 100030848

Pearce Architects

15 Taswell Road
Southsea
Hampshire
PO5 2RG

Project

136 Stakes Hill Road
Waterlooville
Hampshire

Drawing

Location Plan

Drawing Number

Date: August 2012
Drawn: MP
Revison: 0
Scale: 1:1250

Notes

This drawing is intended for application under the Town and Country Planning Acts only.
Not for production information

Drawing Number:
12.100.

02