



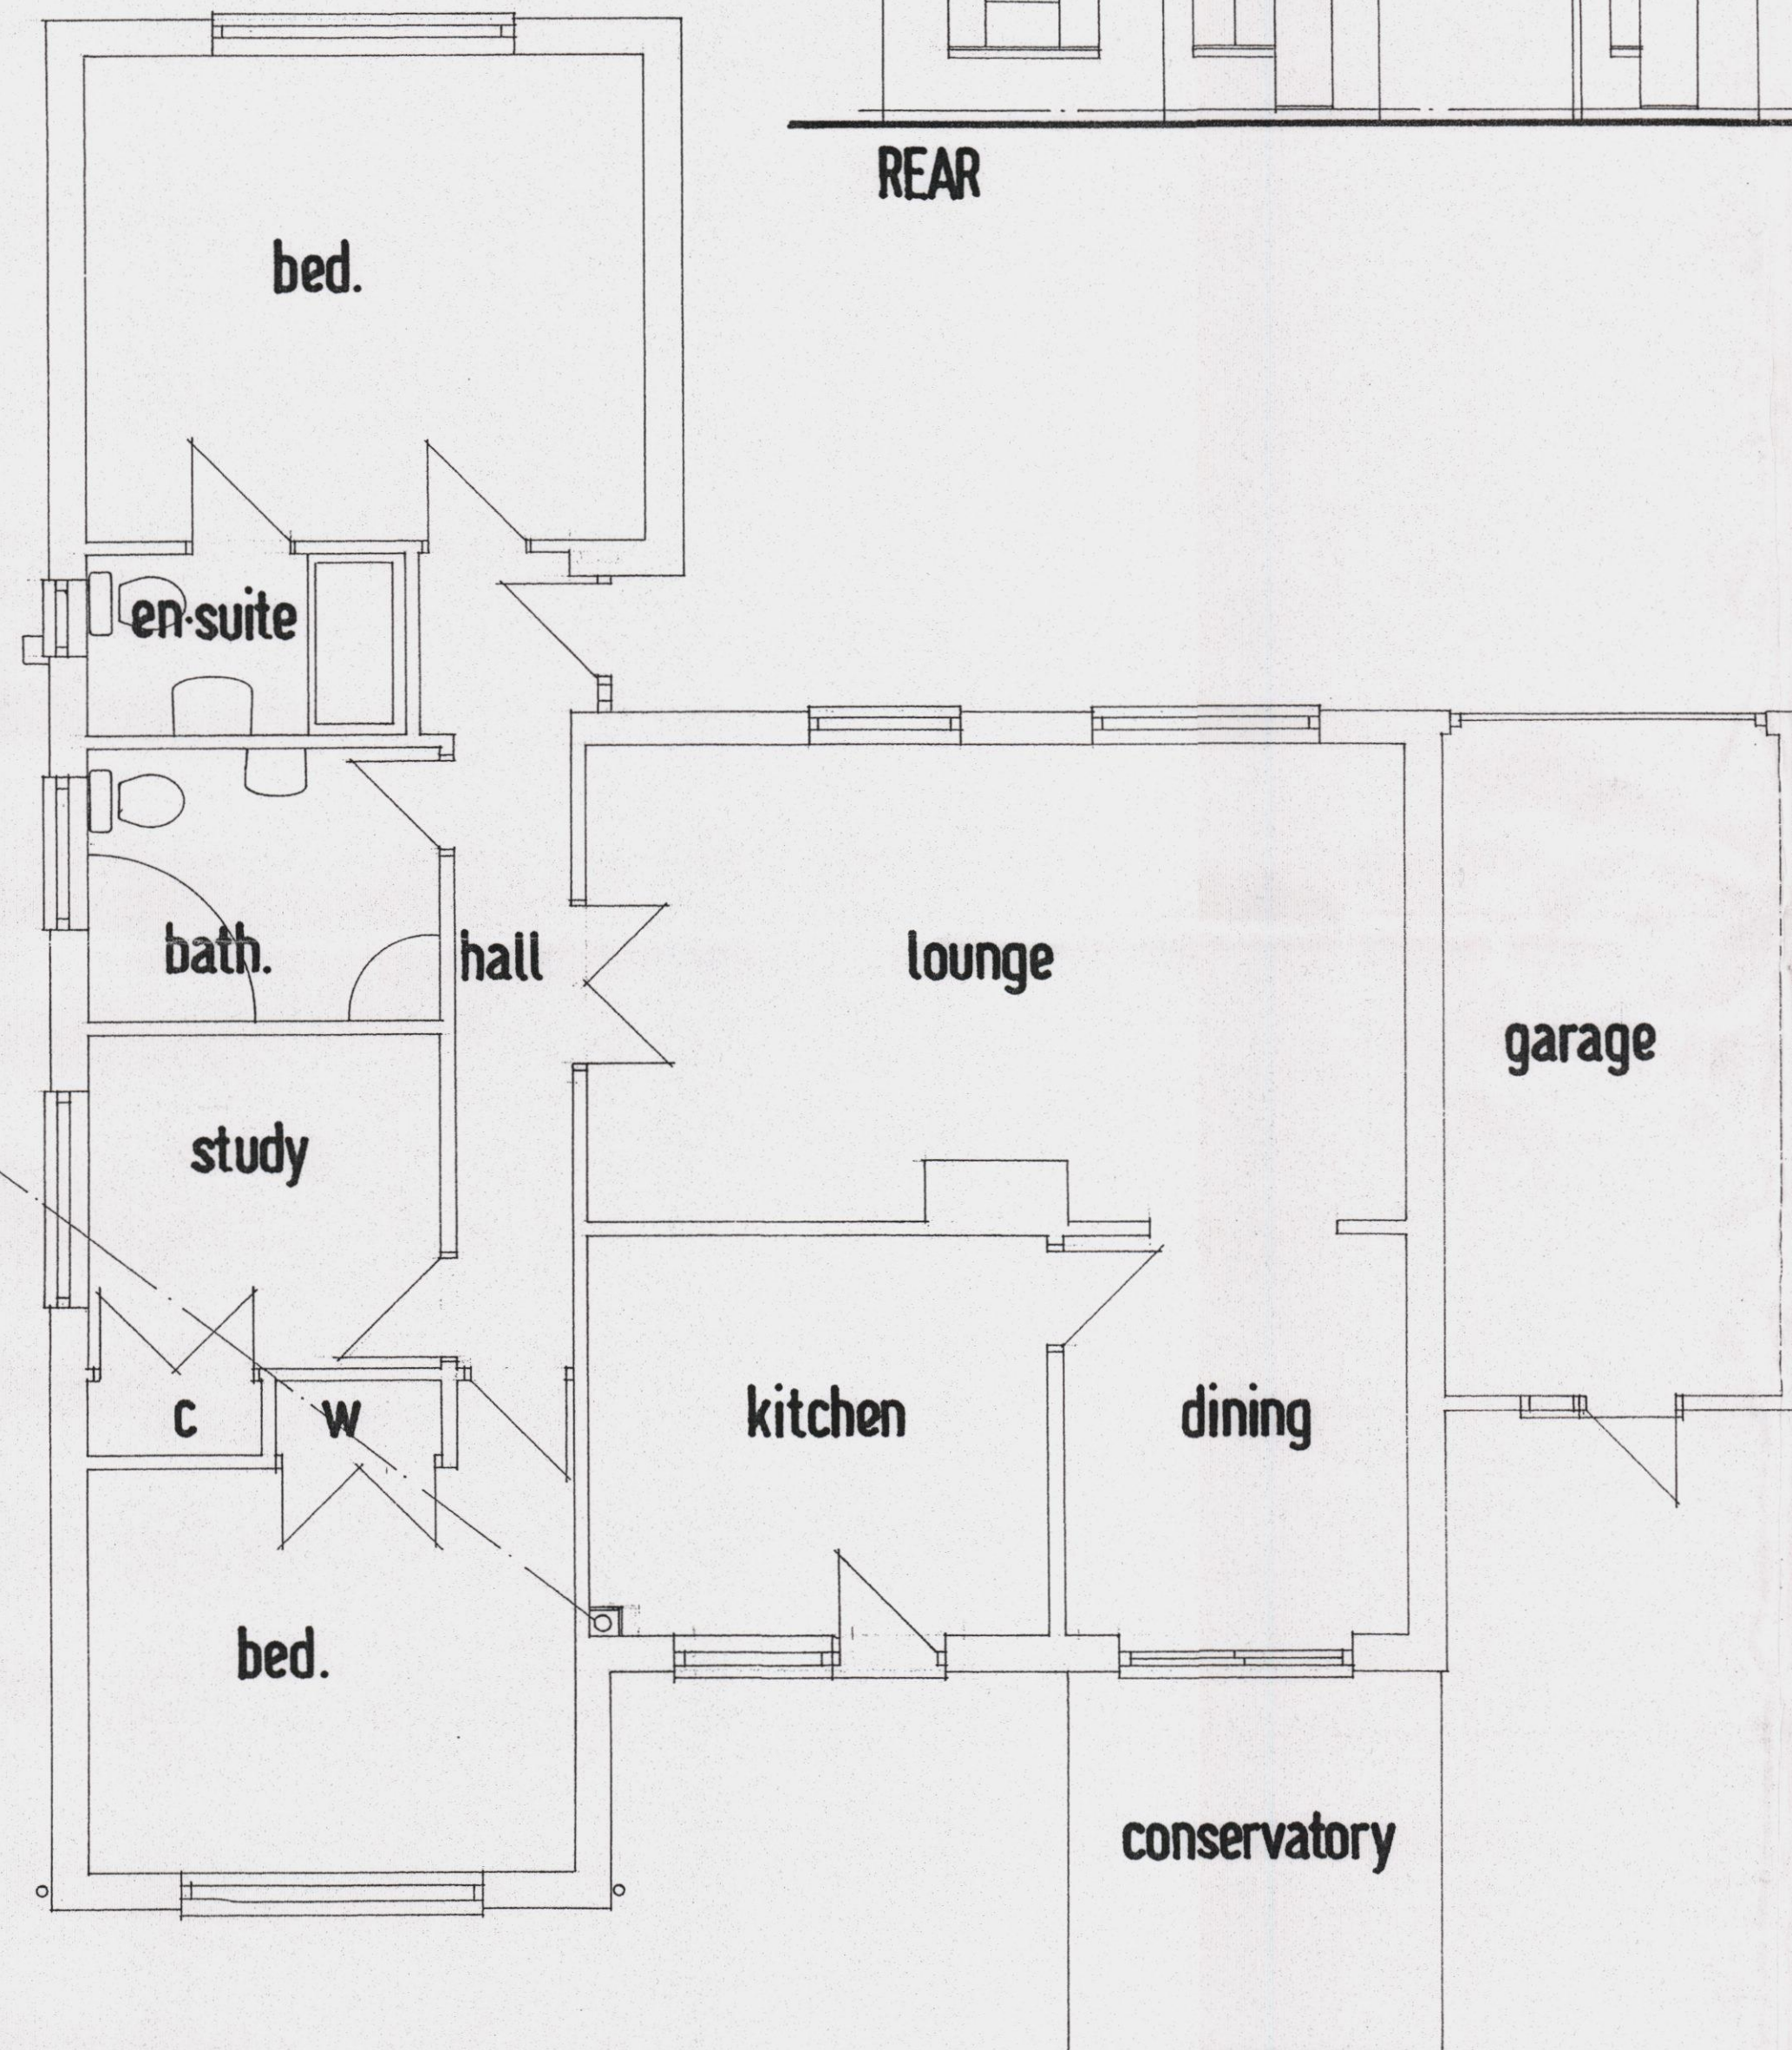

GROUND FLOOR

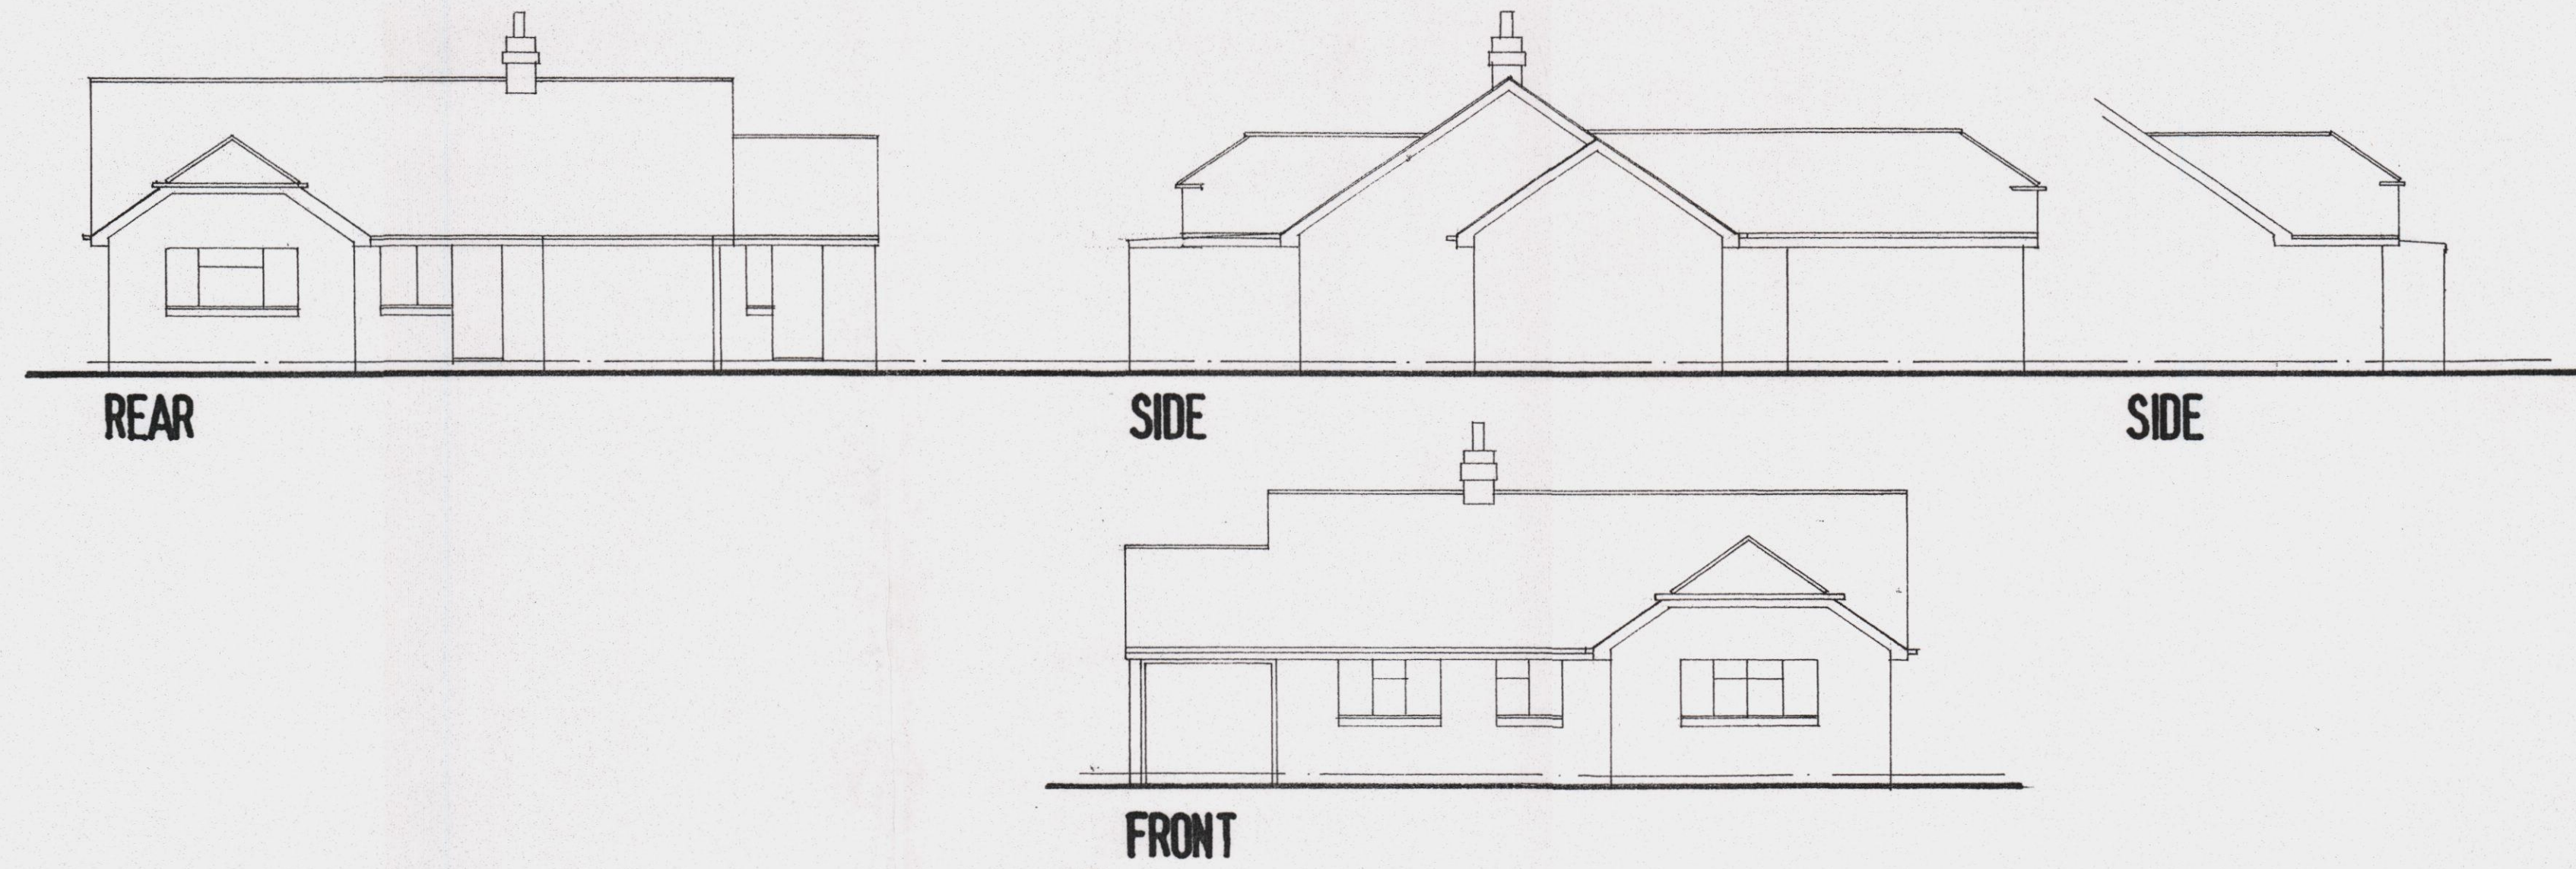

Derek Treagus Associates
Architectural Services
Flat 3, 34 Wimbledon Park Road, Southsea, Hants PO5 2PT
Tel 07956 624094




Project **SIDE/REAR EXTENSION TO FORM AN ANNEXE AT 2 RITCHIE CLOSE, HAYLING ISLAND, HAMPSHIRE.**

Client **Mr & Mrs D Mengham**

Title **PLANNING DRAWING**

Date	Drawn	Scale
May 2012	DT	1:50, 1:100, 1:1250

Dwg. No.	Rev
12.101.01	

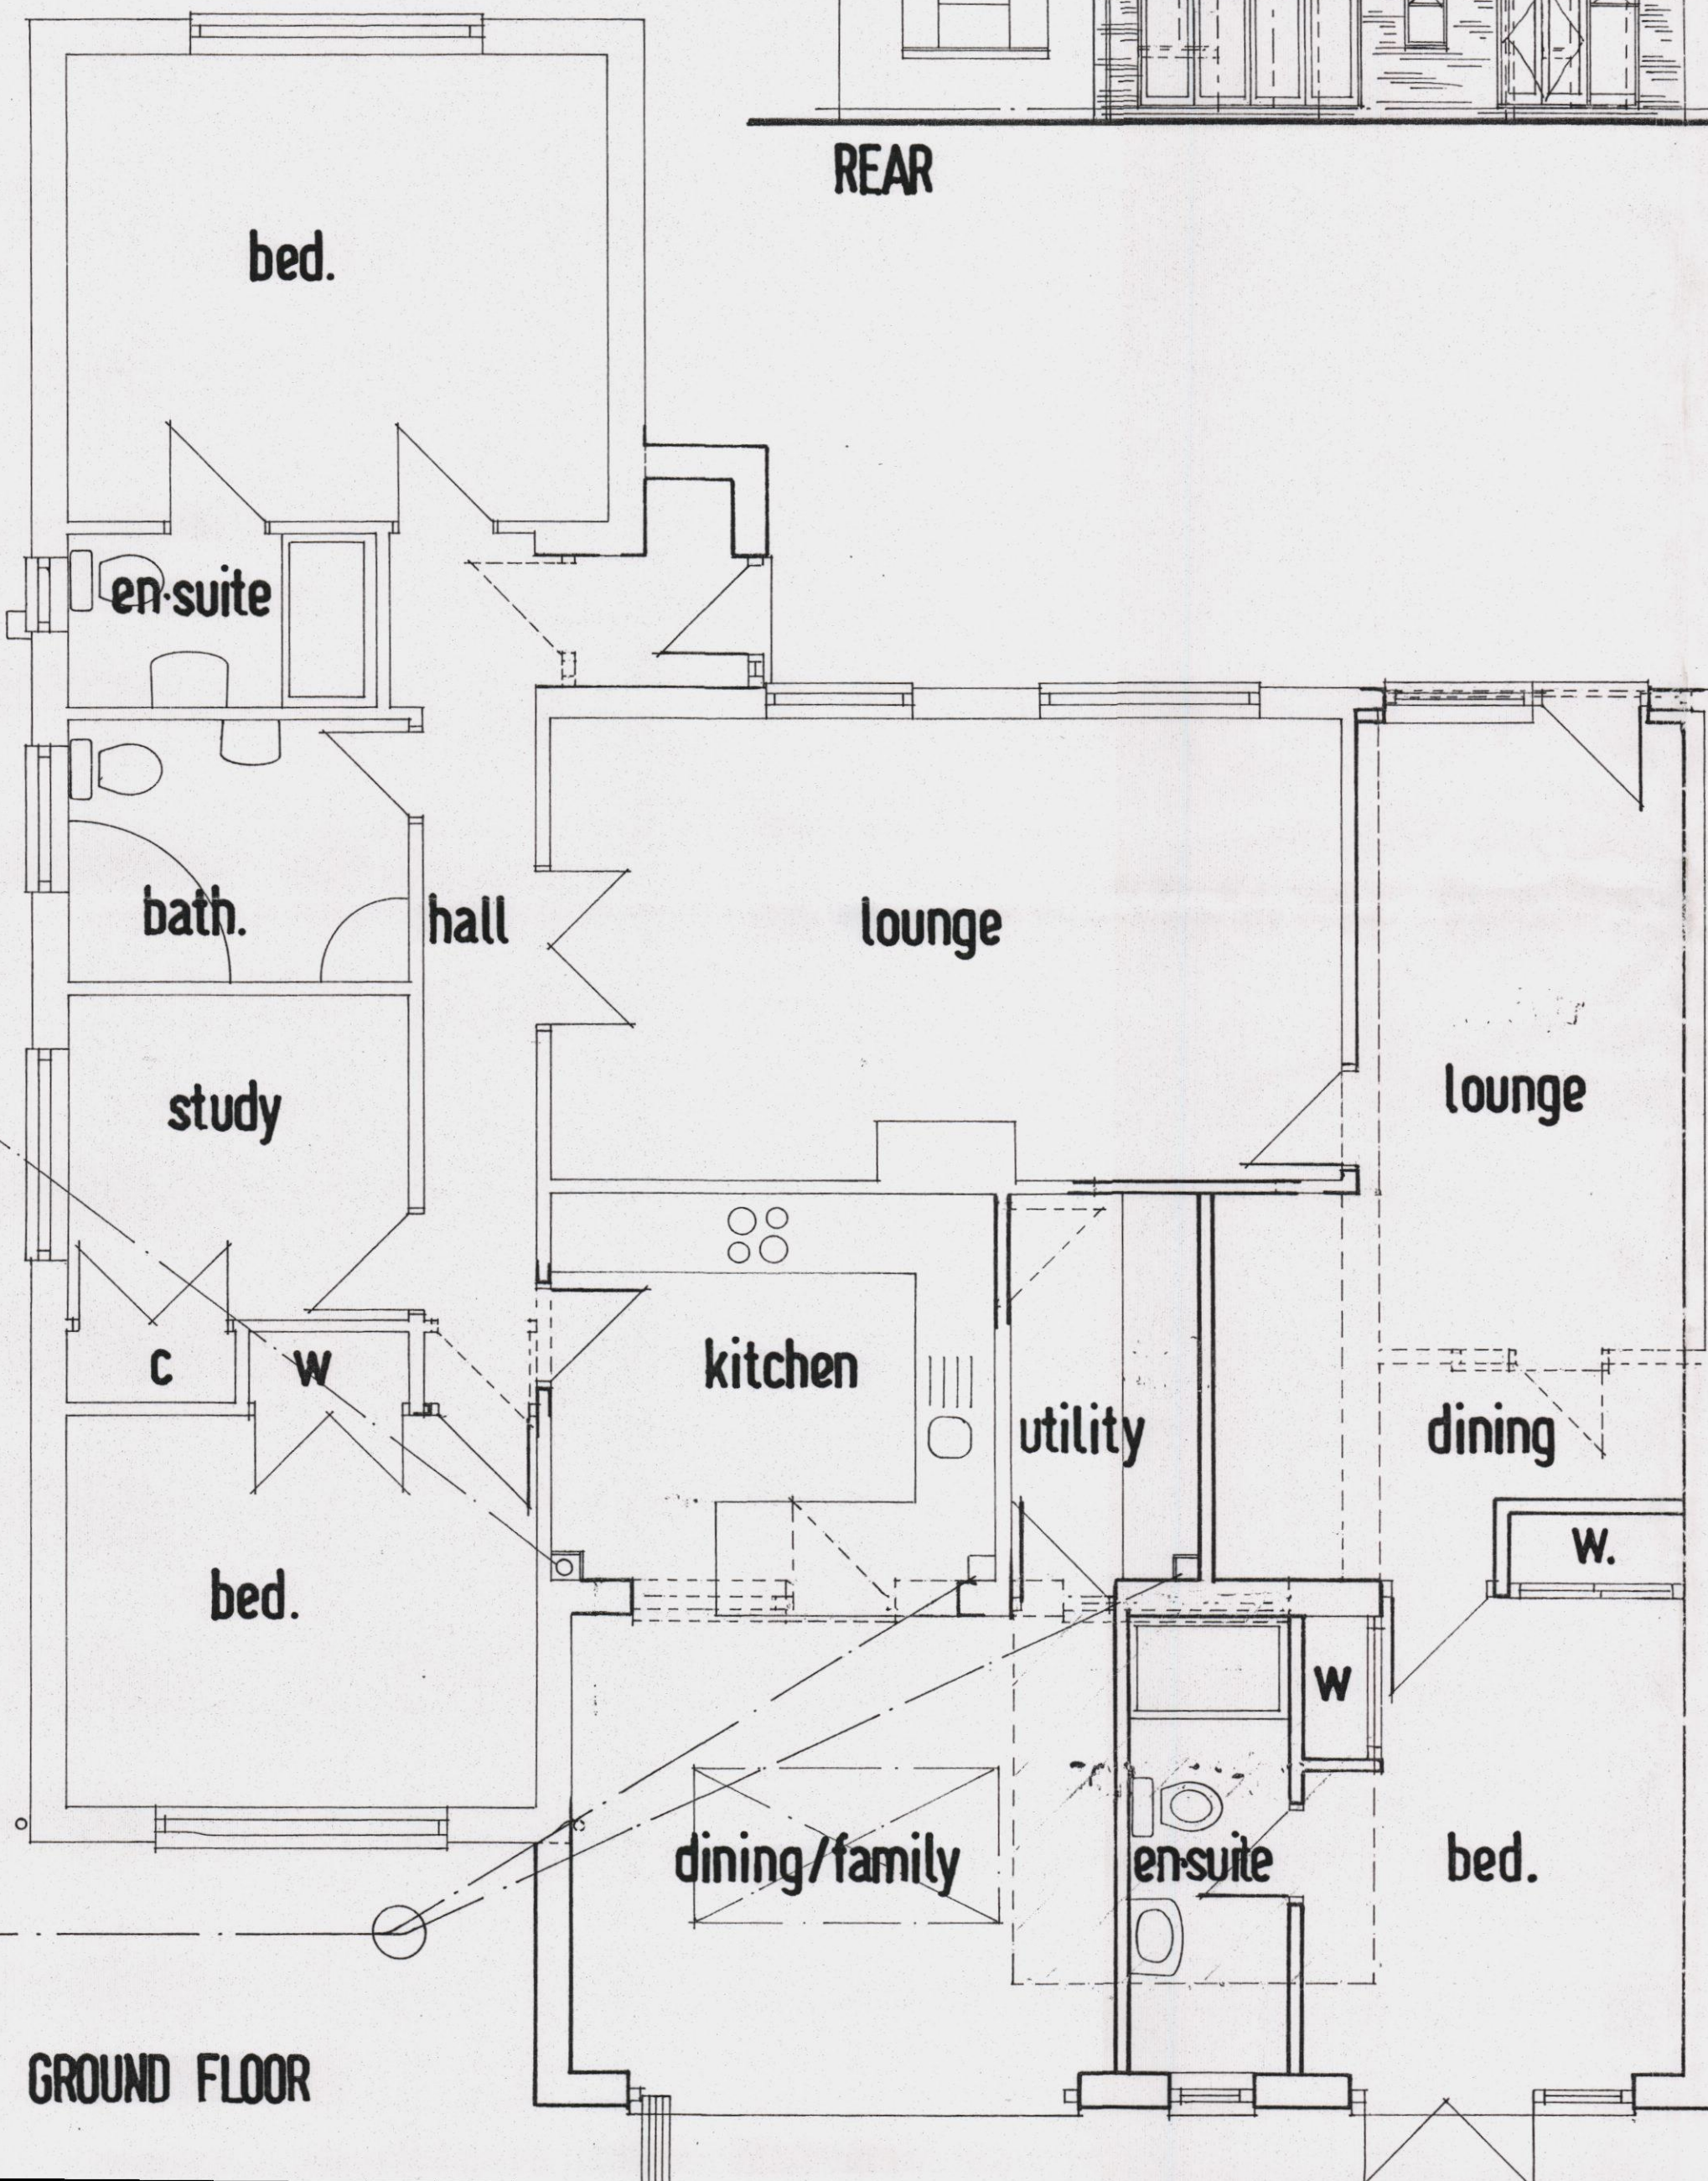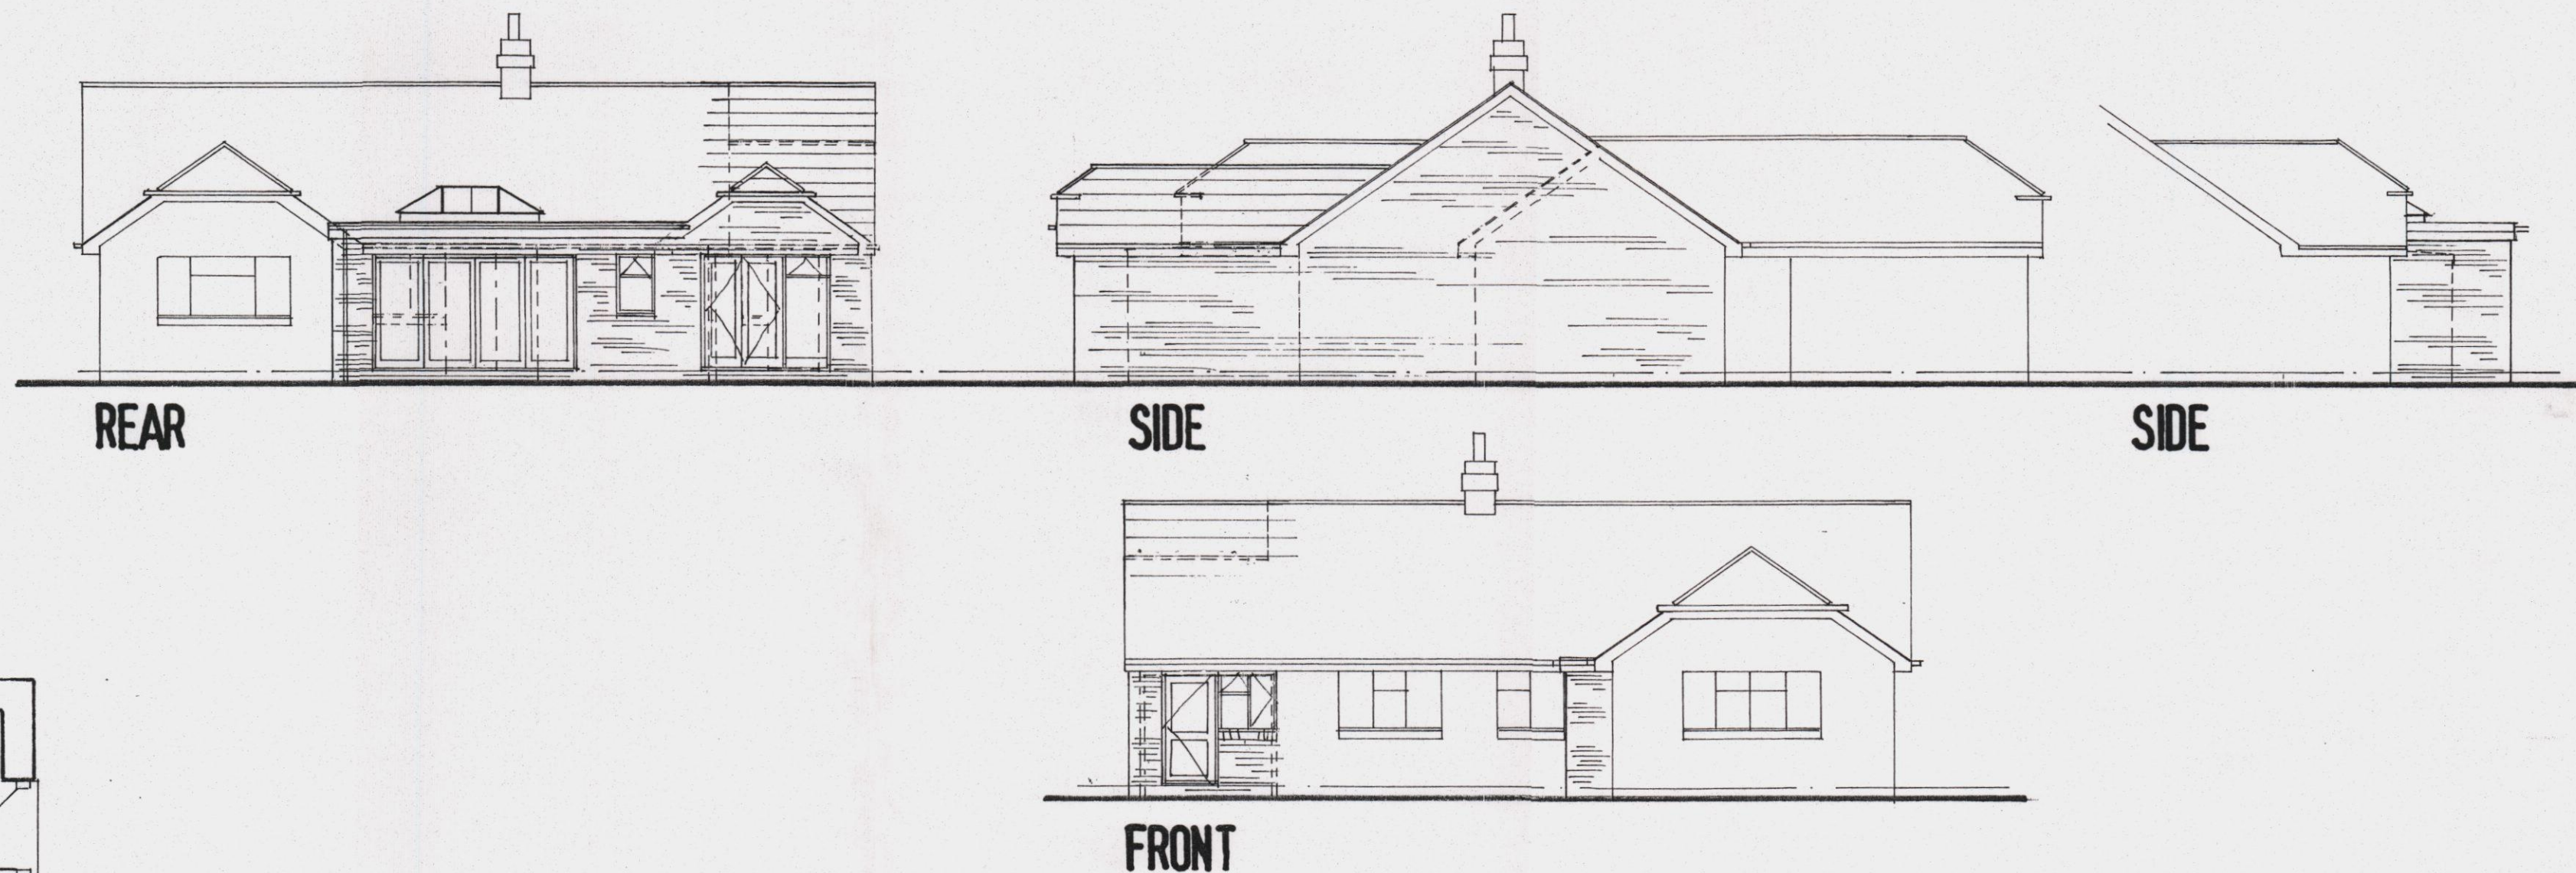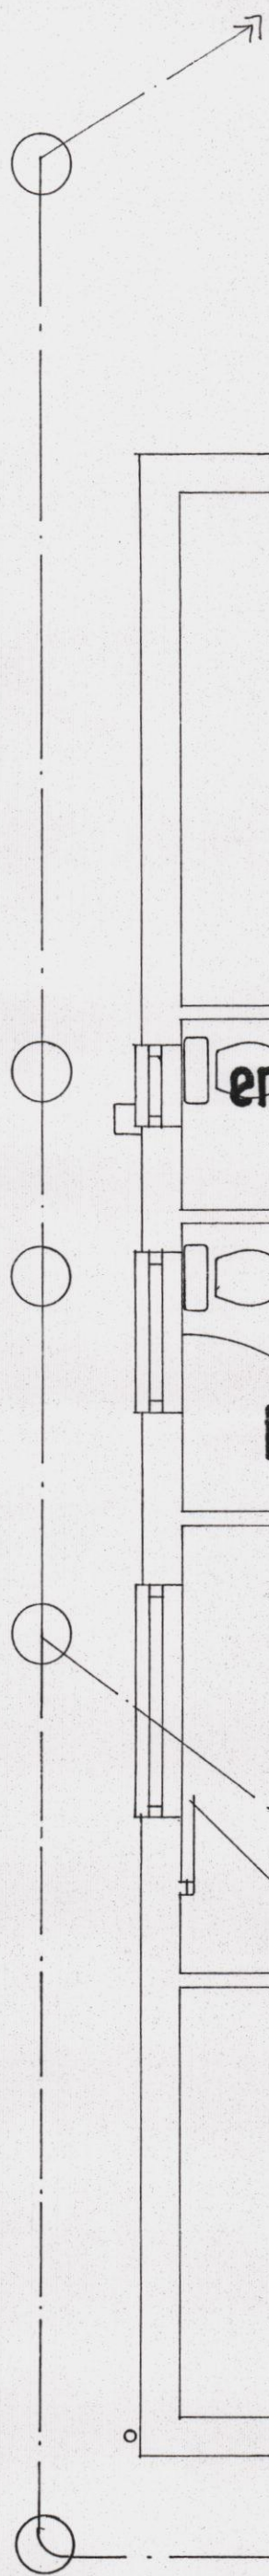

DEREK TREAGUS ASSOCIATES
ARCHITECTURAL SERVICES
Flat 3, 34 Wimbledon Park Road, Southsea, Hants PO5 2PT
Tel 07956 624094

Project **SIDE/REAR EXTENSION TO
FORM AN ANNEXE AT
2 RITCHIE CLOSE,
HAYLING ISLAND,
HAMPSHIRE.**

Client **Mr & Mrs D Mengham**

Title **PLANNING DRAWING**

Date	Drawn	Scale
May 2012	DT	1:50, 1:100, 1:1250

Dwg. No. **12.101.02** Rev